Figure CSJ-11. Left Lane - Near side Intersection Closure

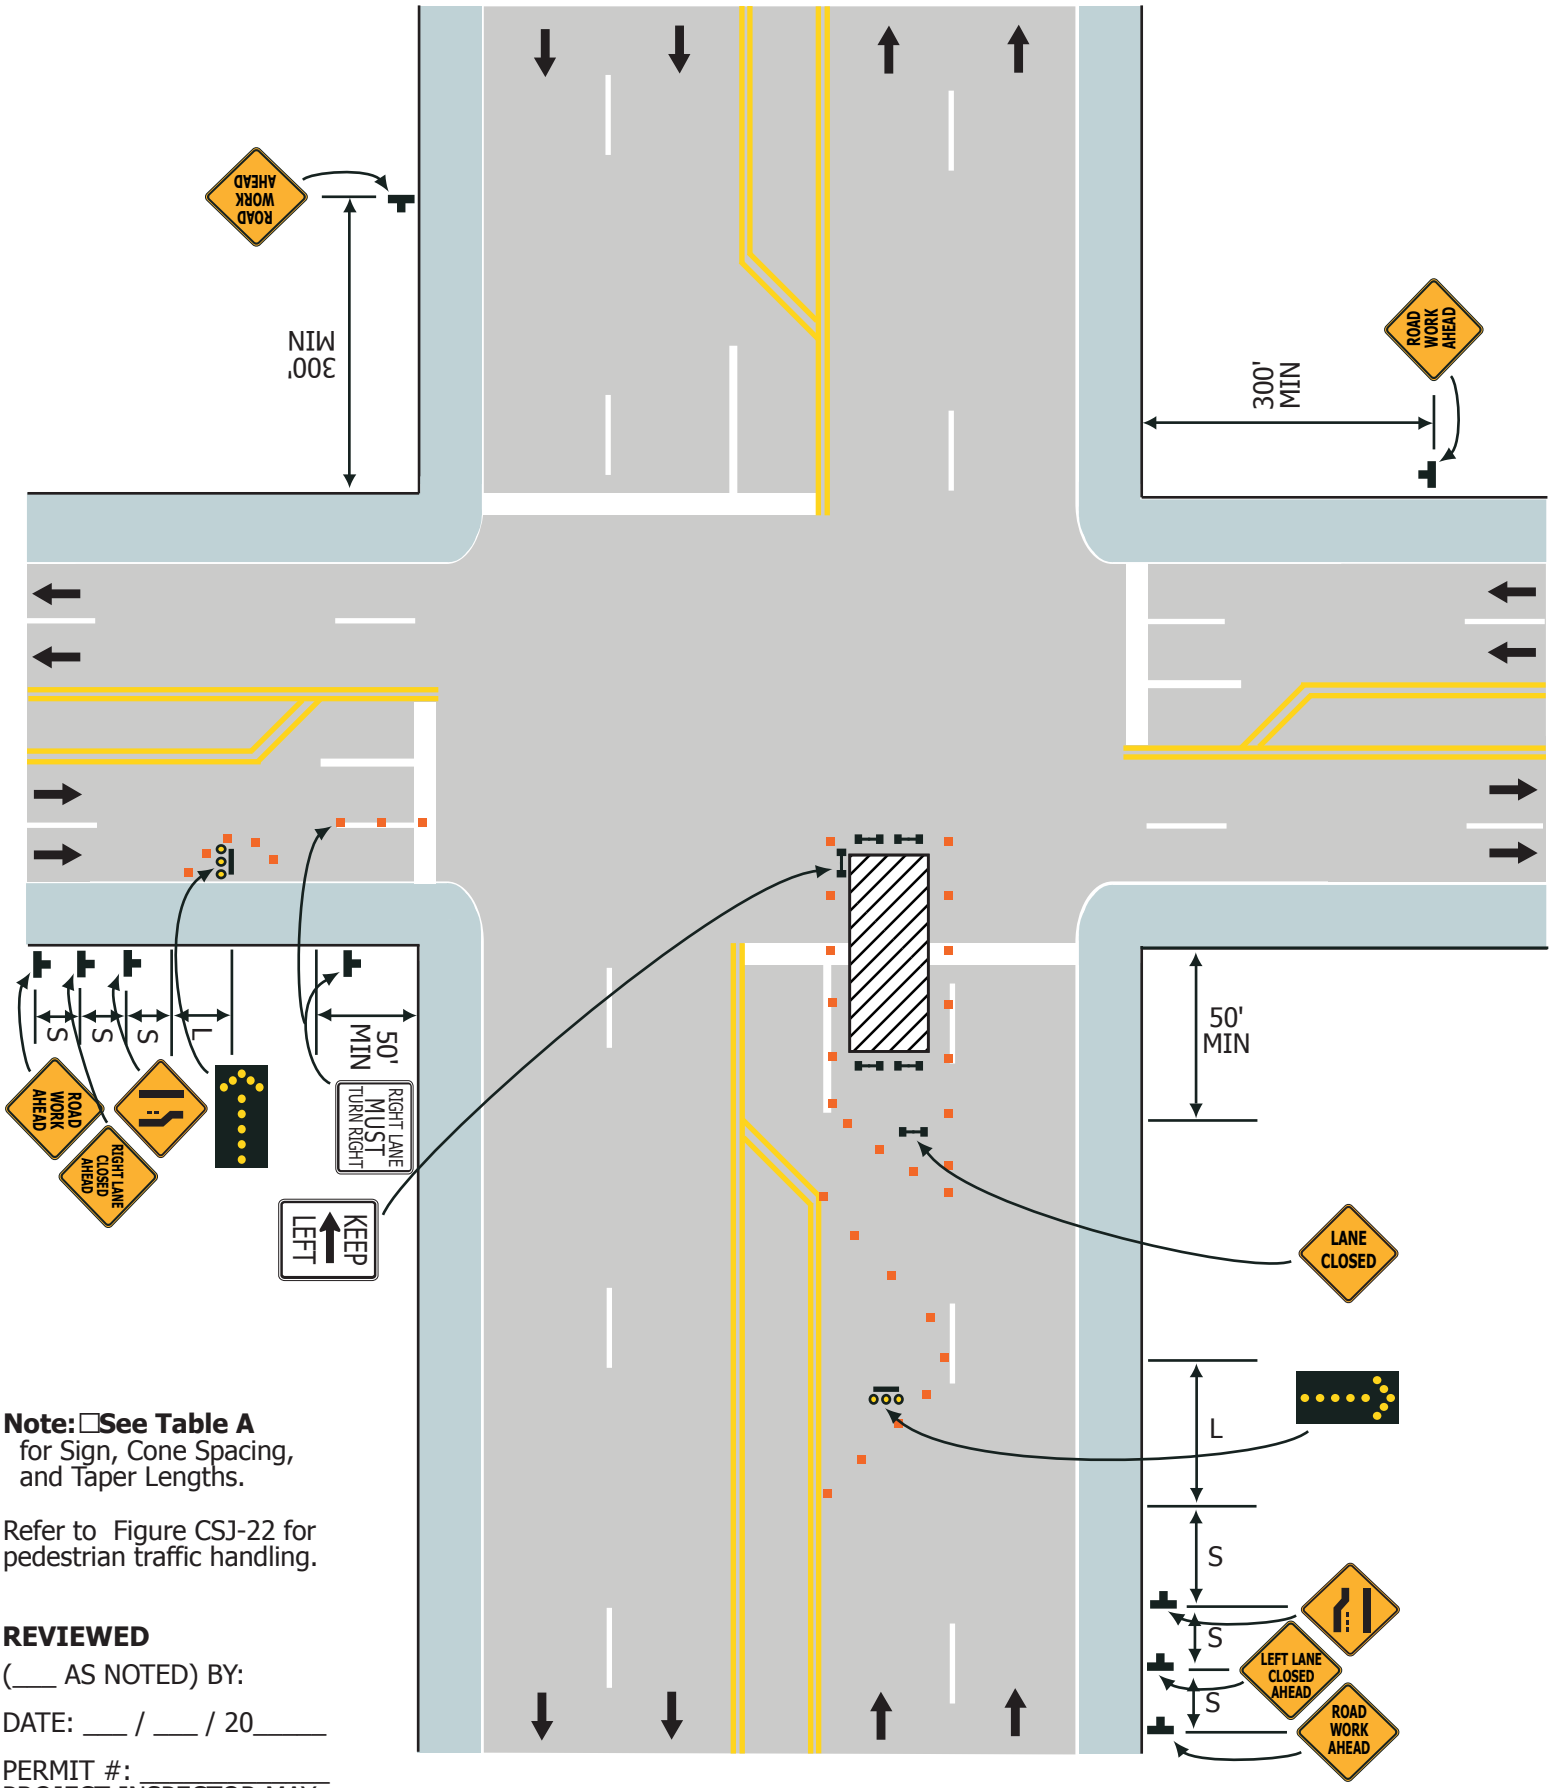

Note: ☐**See Table A** for Sign, Cone Spacing, and Taper Lengths.

Refer to Figure CSJ-22 for pedestrian traffic handling.

REVIEWED

(___ AS NOTED) BY:

DATE: ___ / ___ / 20_____

PERMIT #: _____

PROJECT INSPECTOR MAY MODIFY TRAFFIC CONTROL PLANS AS FIELD CONDITIONS DICTATE

Typical Application 11