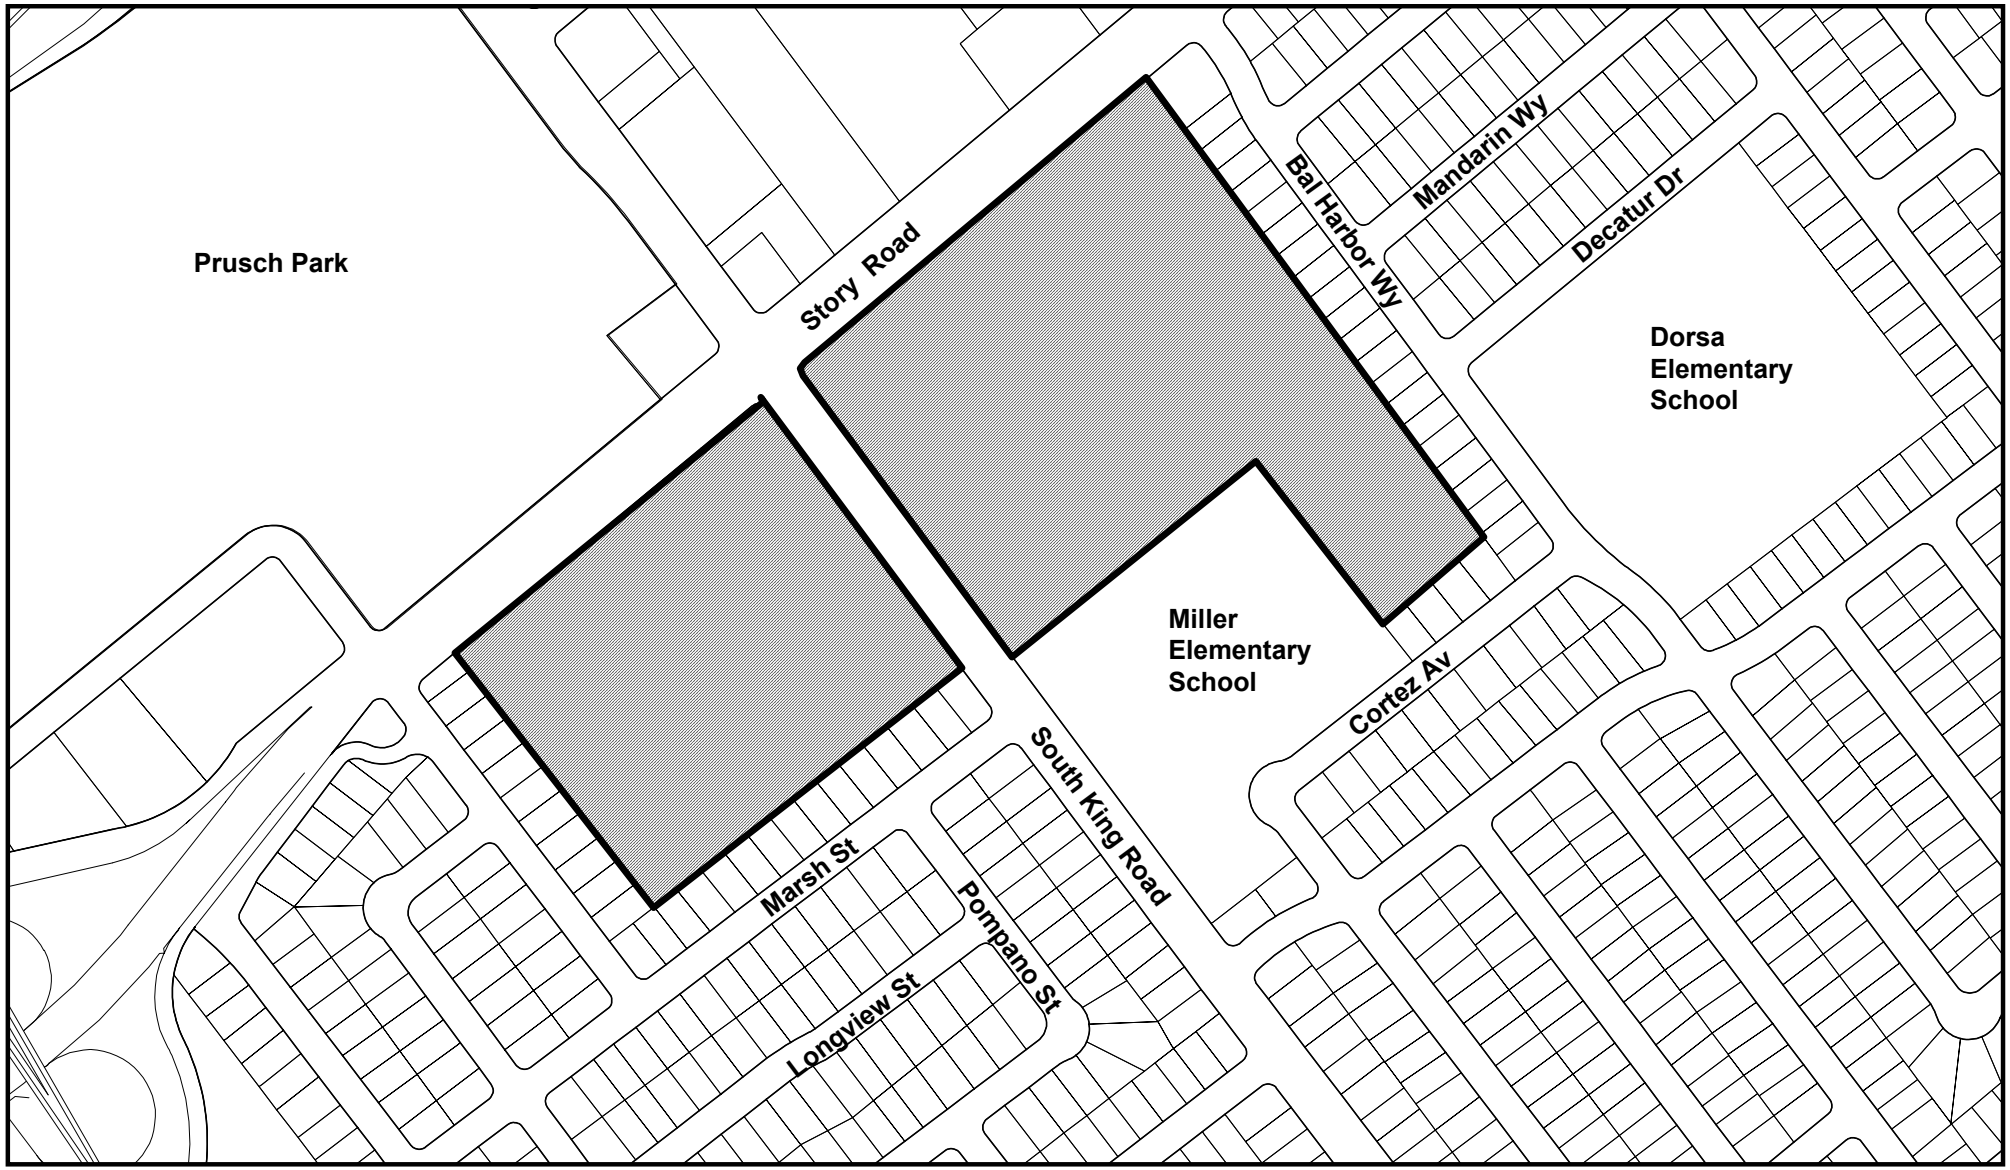

Scale: 1"=500'
Date: 08.07/2003

N

File No: CP03-030

Story & King Retail Project

District: 5, 7

Quad No: 84