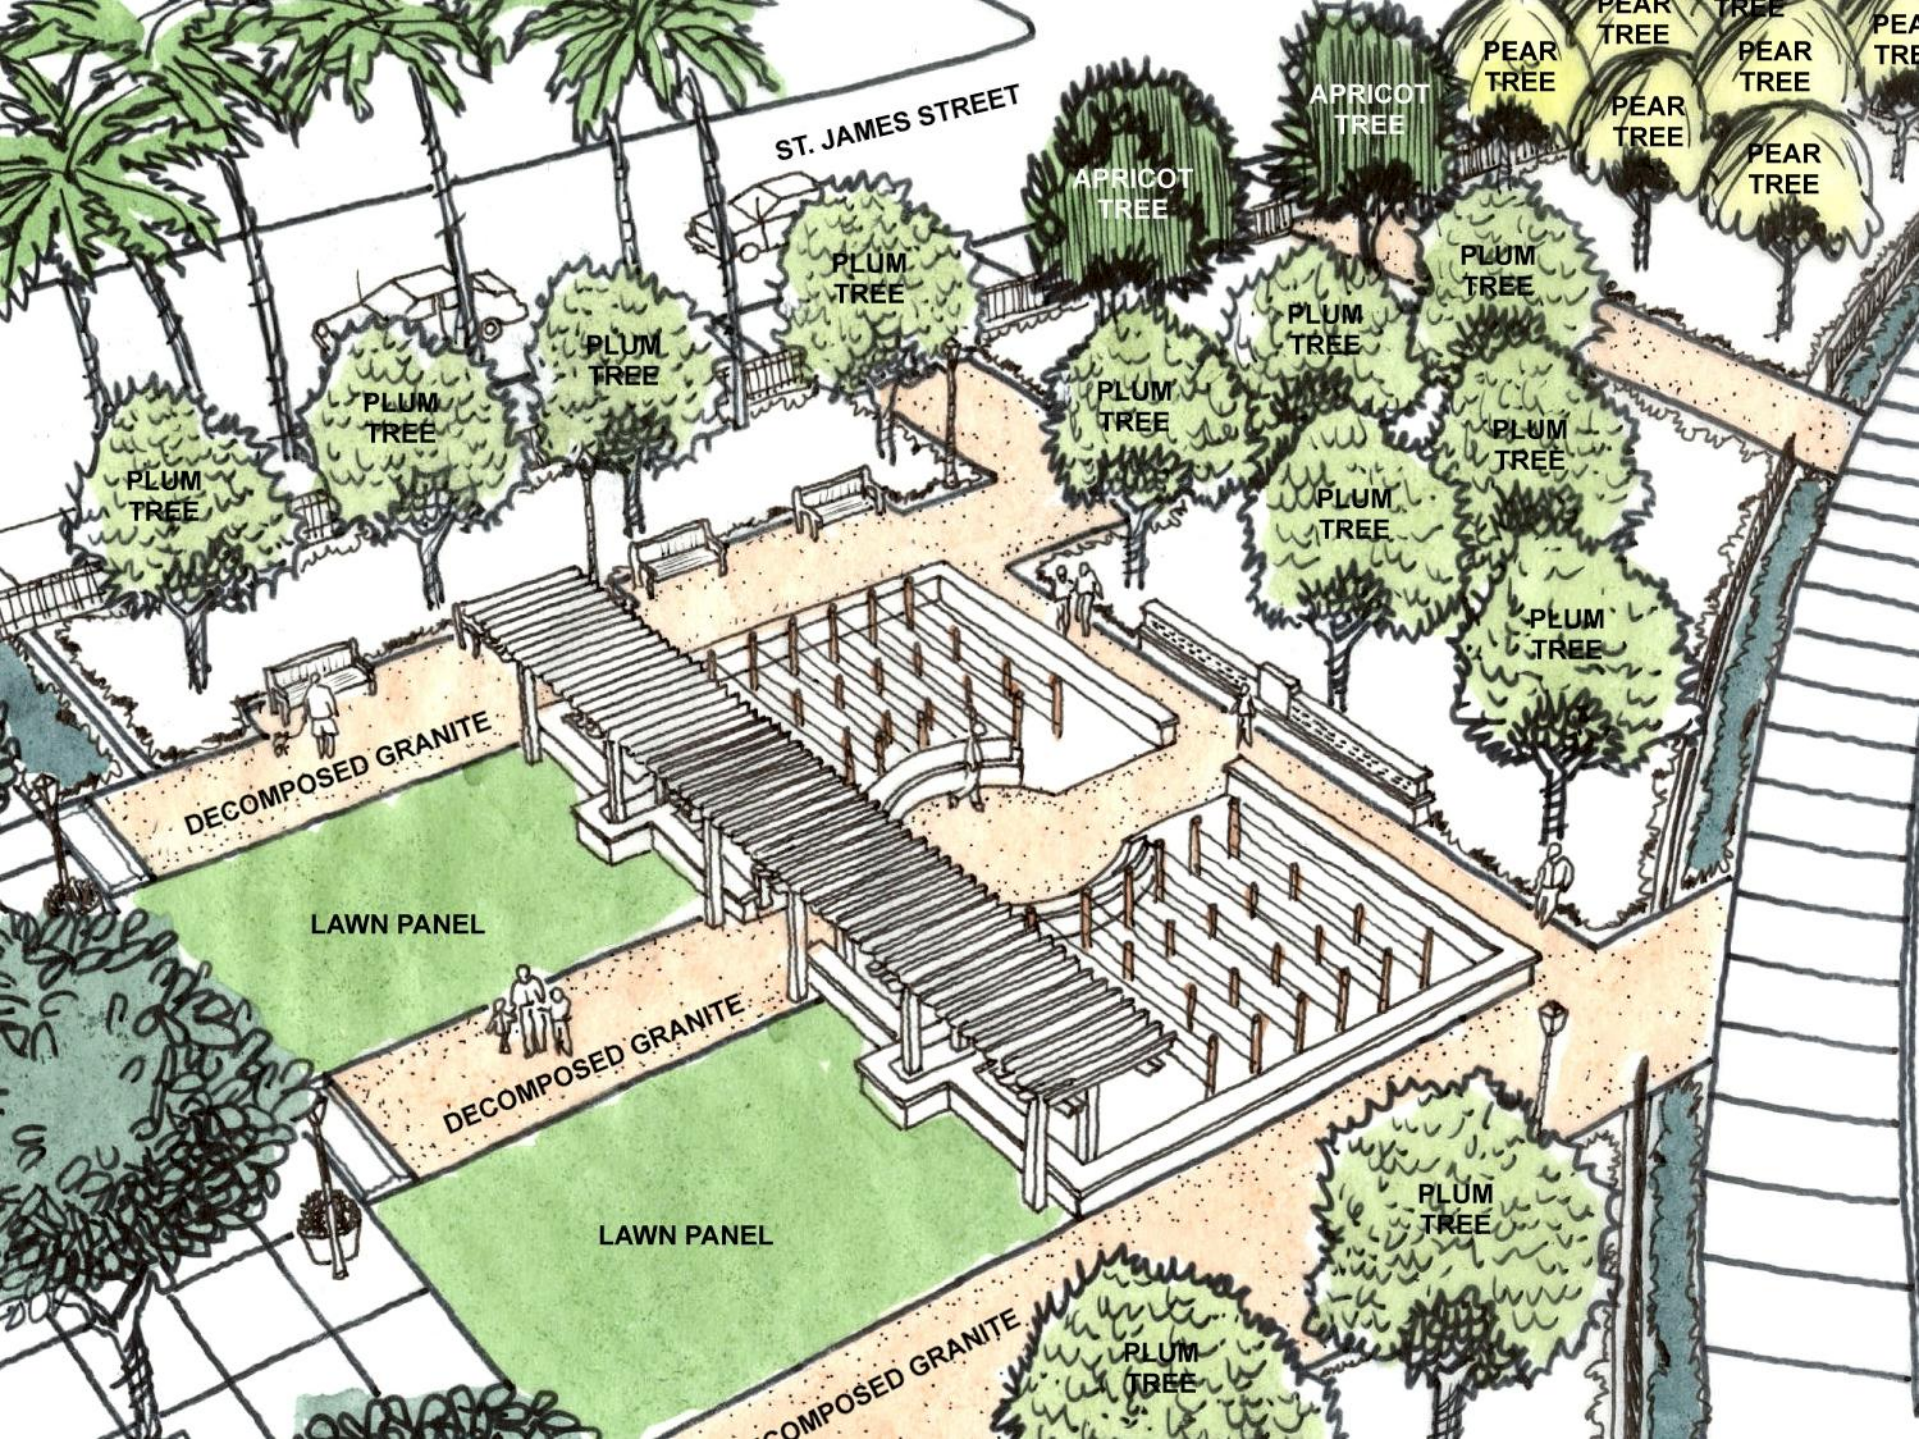
ST. JAMES STREET
APRICOT TREE
APRICOT TREE
PEAR TREE
PEAR TREE
PEAR TREE
PEAR TREE
PEAR TREE
PLUM TREE
PLUM TREE
PLUM TREE
PLUM TREE
PLUM TREE
PLUM TREE
PLUM TREE
PLUM TREE
PLUM TREE
PLUM TREE
PLUM TREE
DECOMPOSED GRANITE
LAWN PANEL
DECOMPOSED GRANITE
LAWN PANEL
DECOMPOSED GRANITE

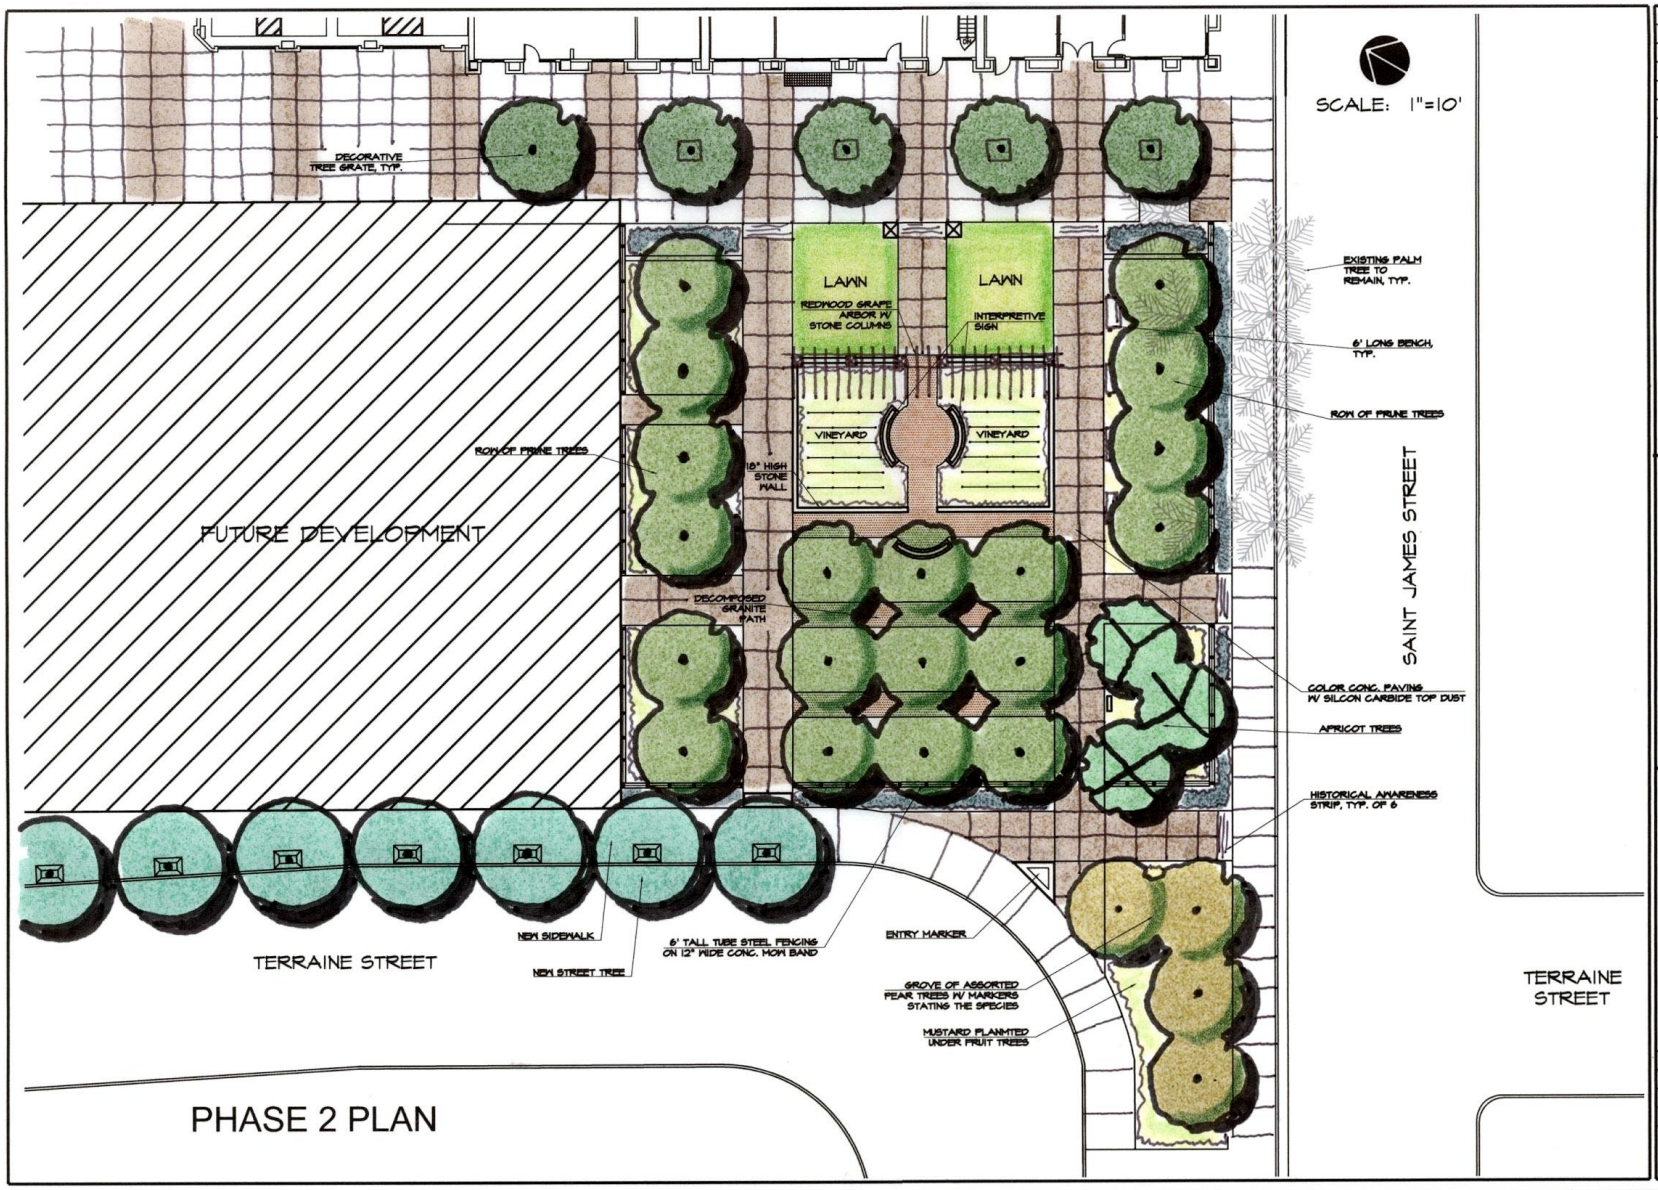

REVISIONS	BY

LICENSED LANDSCAPE ARCHITECT
ROBERT BRIEZ HILL
No. 2021
STATE OF CALIFORNIA

HILL ASSOCIATES
Landscape Architecture/Planning

PRELIMINARY LANDSCAPE PLAN

PELLIER CITY PARK
WEST SAINT JAMES STREET
SAN JOSE, CA

Date: 2/2/06
Scale: 1"=10'
Drawn: DOM
Job: -
Sheet: PP-2
Of Sheets

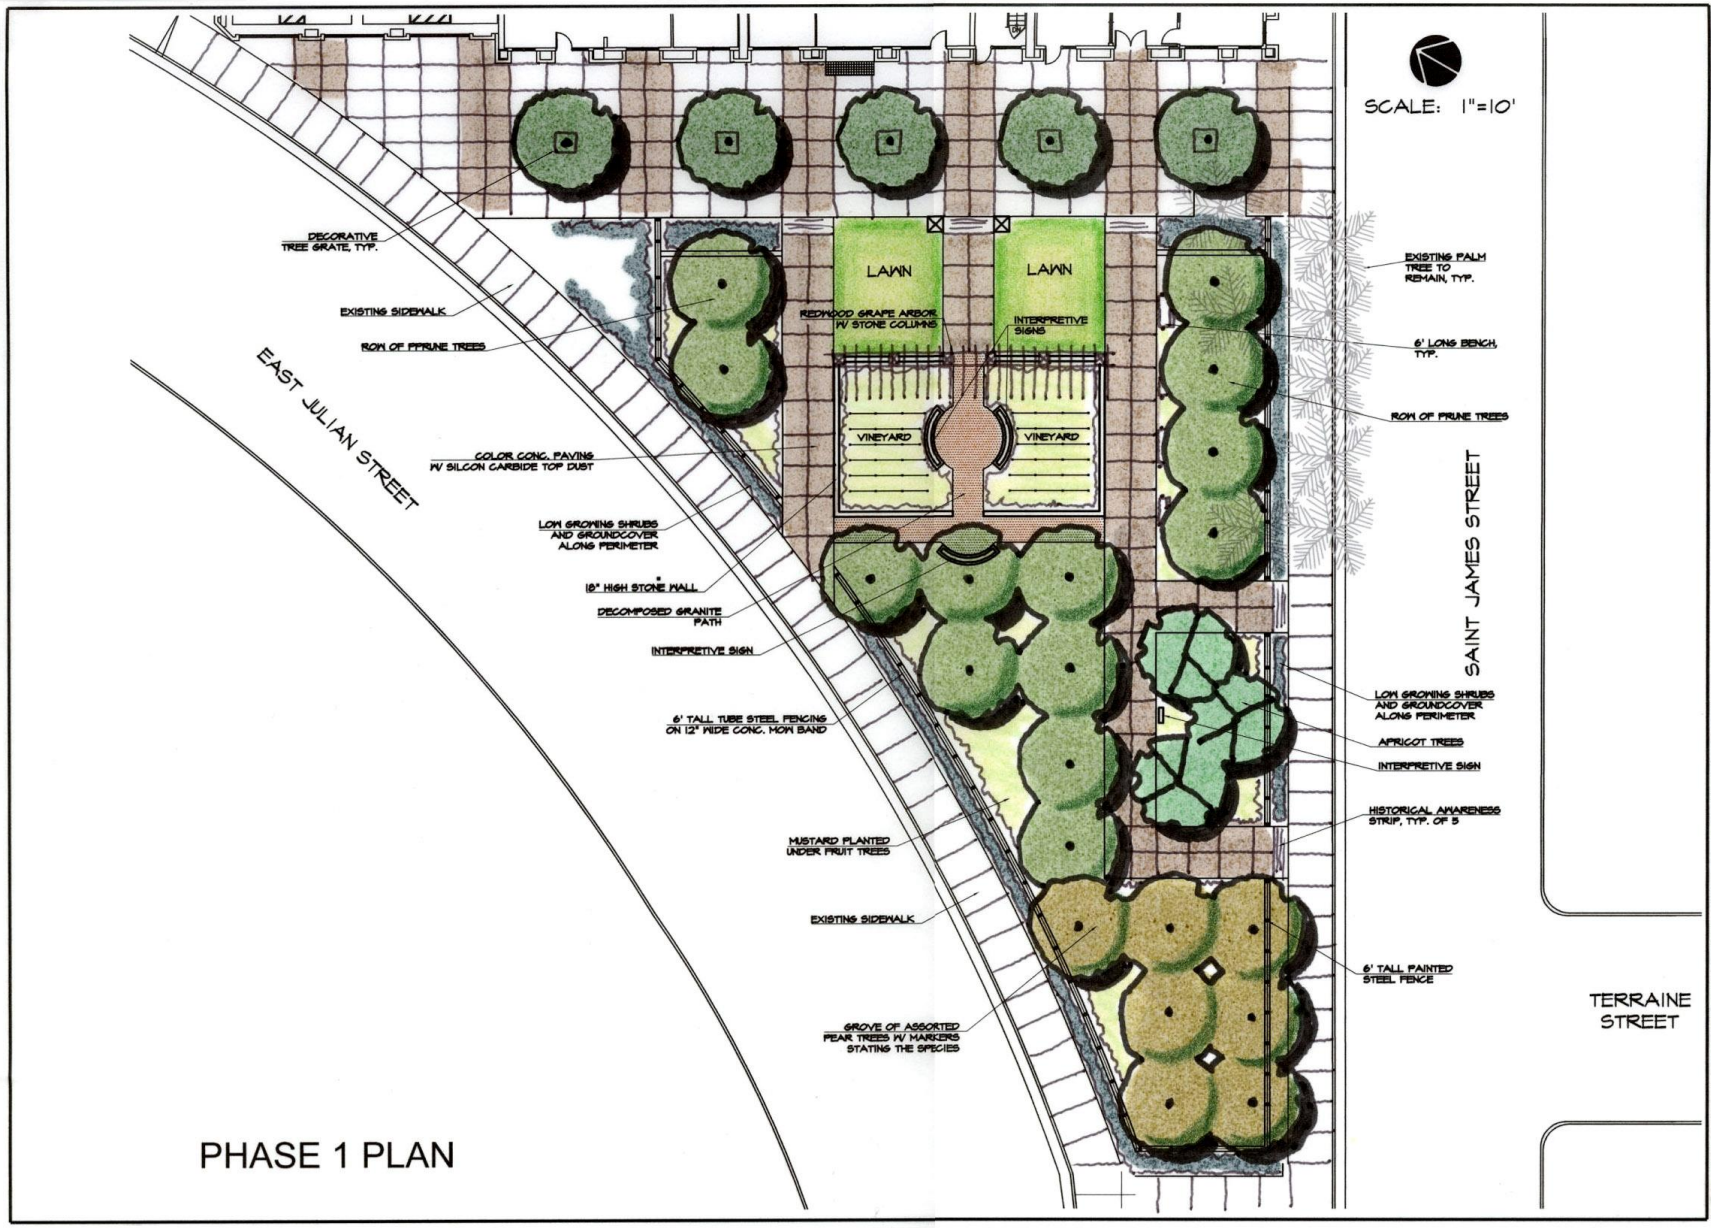

PHASE 1 PLAN

REVISIONS	BY

HILL ASSOCIATES
Landscape Architecture/Planning

PRELIMINARY LANDSCAPE PLAN

PELLIER CITY PARK
WEST SAINT JAMES STREET
SAN JOSE, CA

Date: 2/2/06
Scale: 1"=10'
Drawn: DOM
Job: -
Sheet: PP-1
Of Sheets