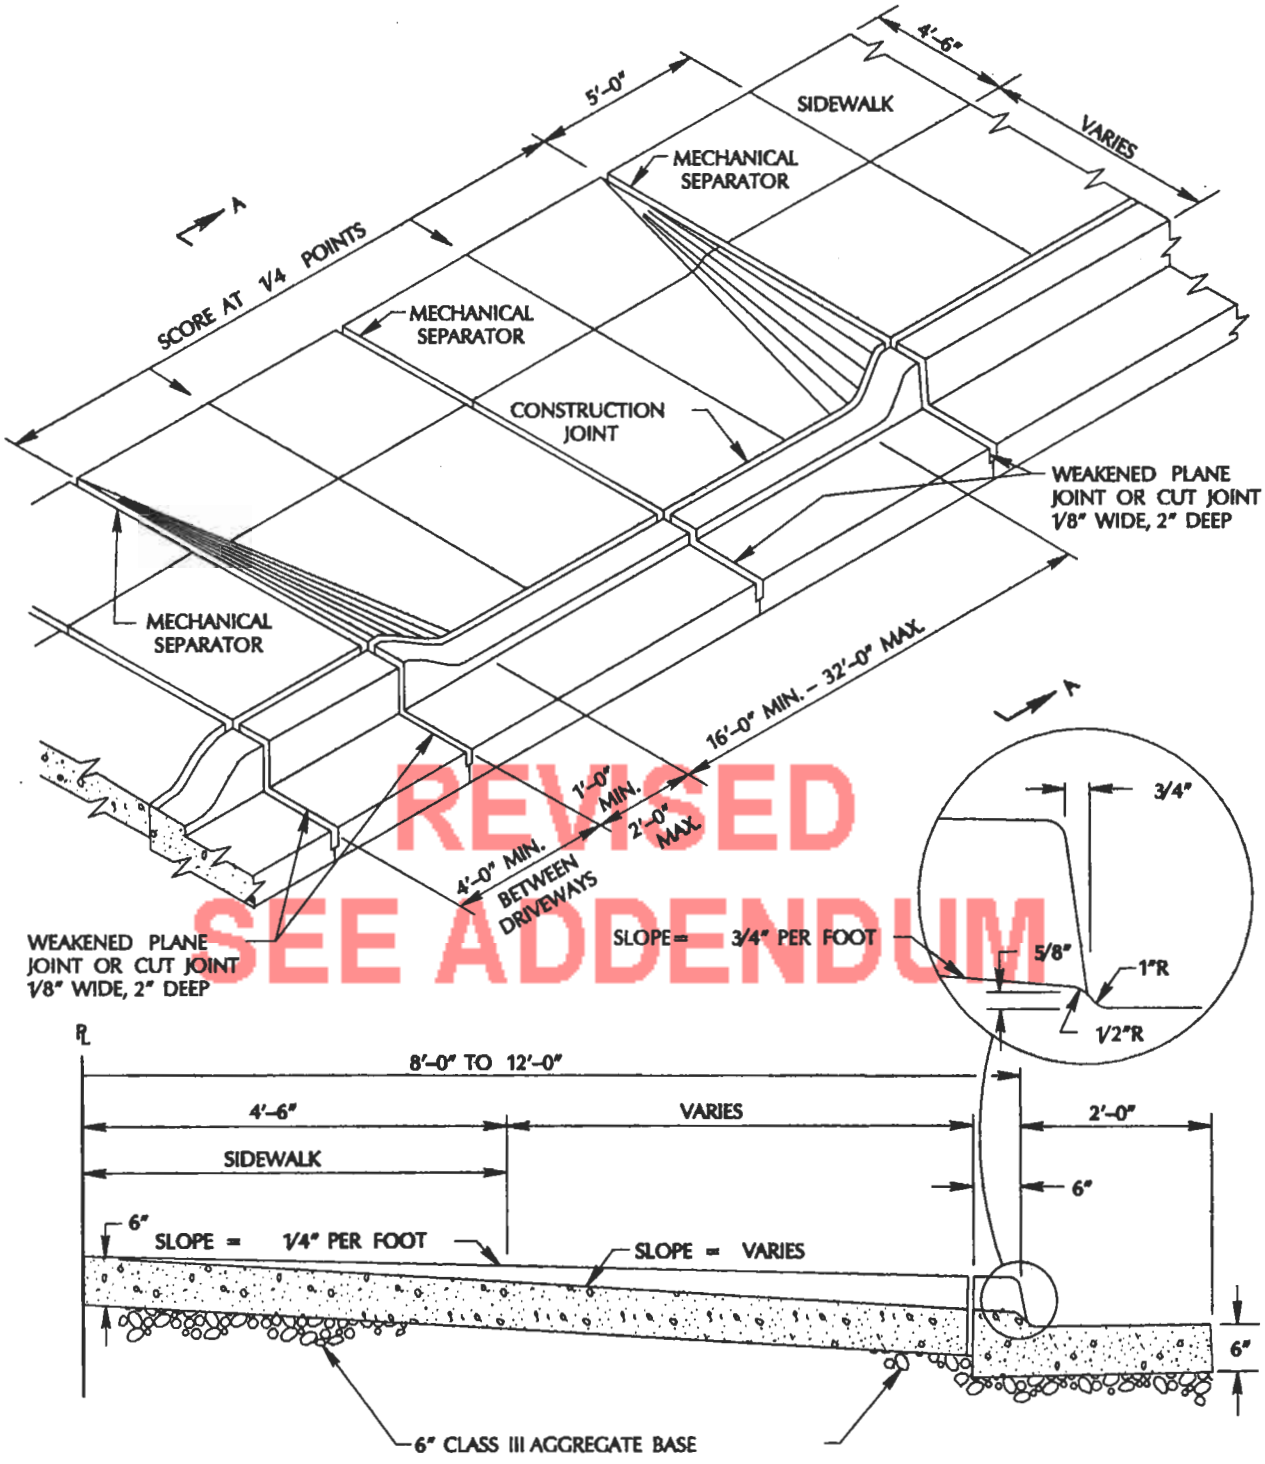

REVISED
SEE ADDENDUM

SECTION A–A

APPROVED BY	COMMERCIAL DRIVEWAY DETACHED SIDEWALK		DRAWING NO.
JDM		CITY OF SAN JOSE CALIFORNIA	R–7
DATE 4/10/92	DEPARTMENT OF PUBLIC WORKS		