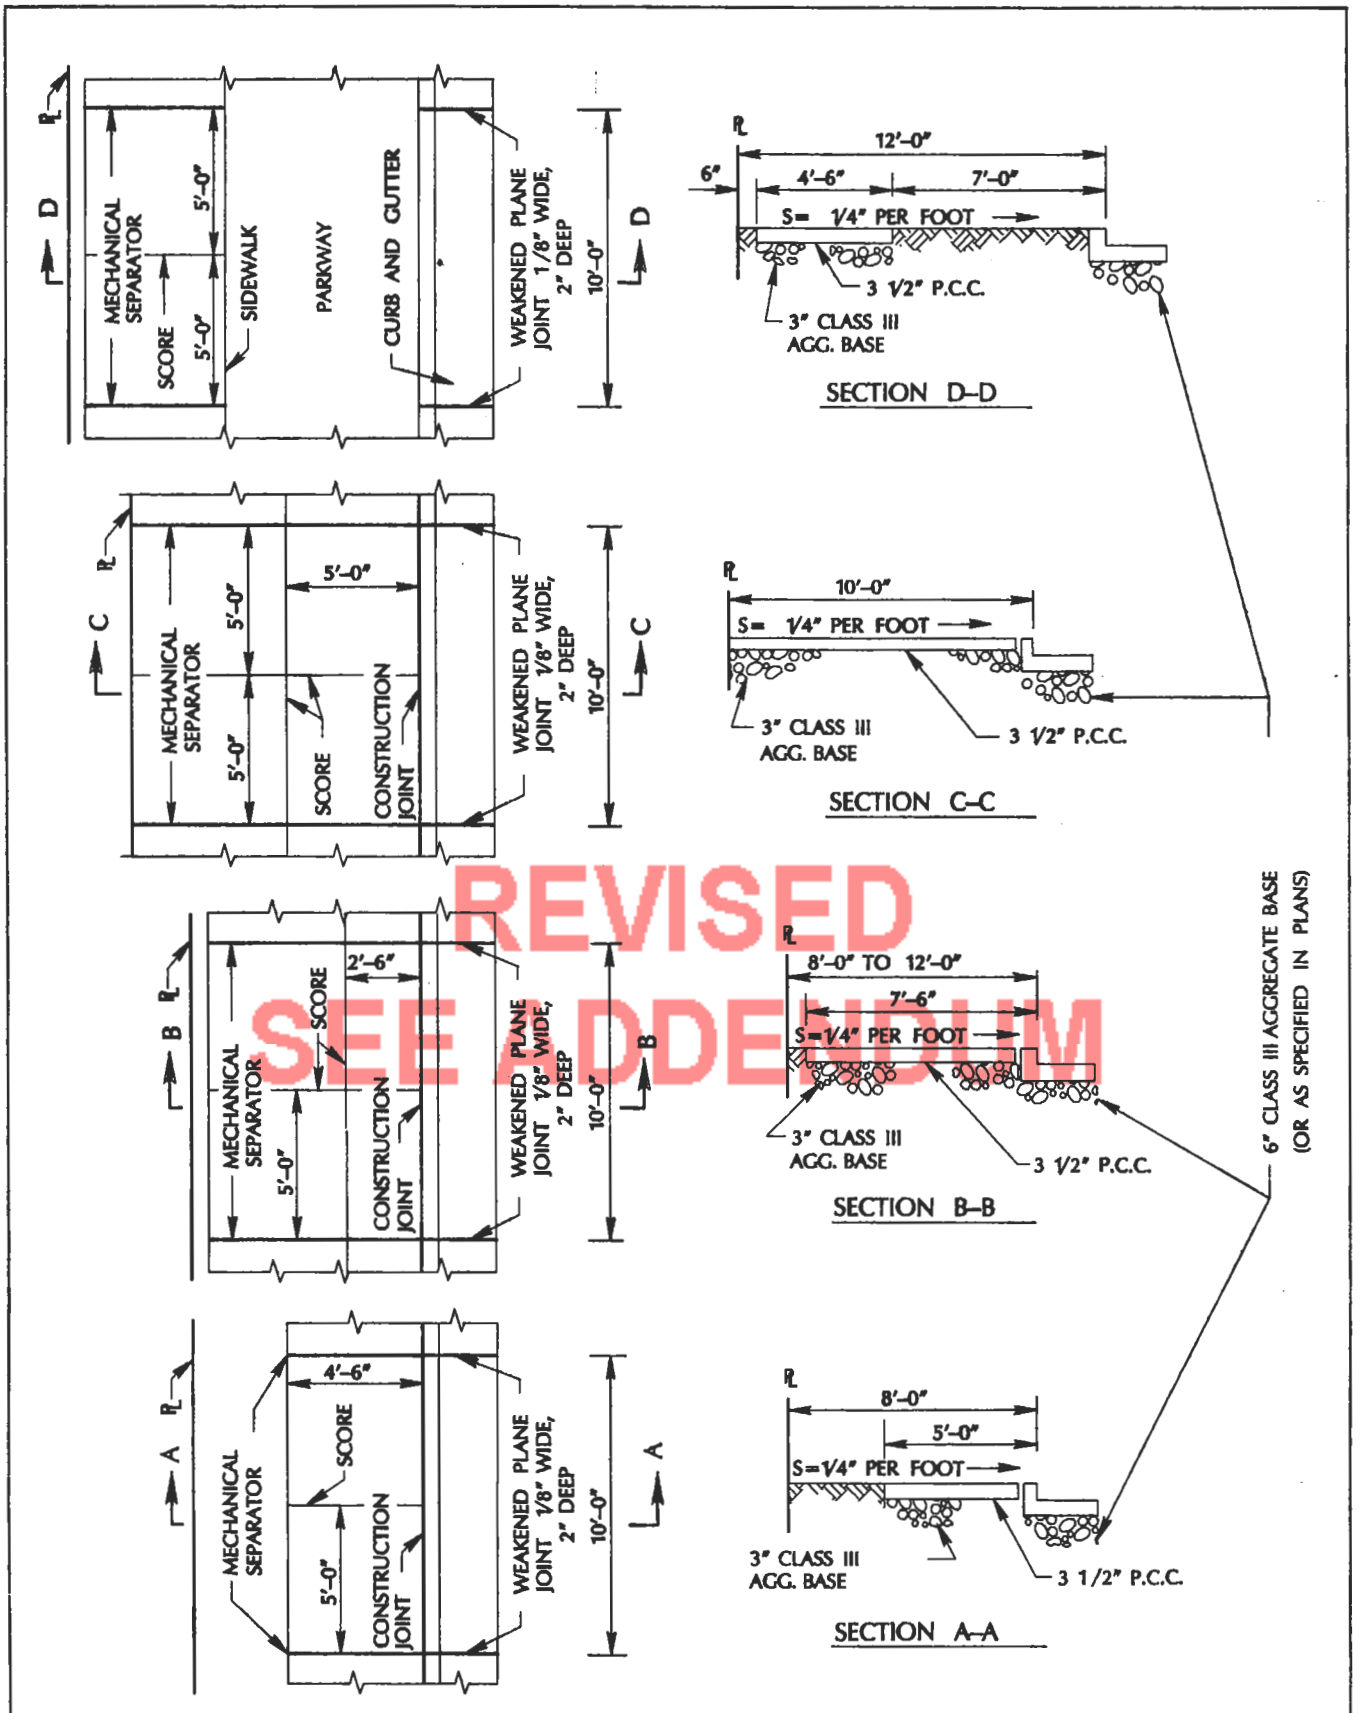

APPROVED BY	CURB, GUTTER & SIDEWALK CONFIGURATIONS		DRAWING NO.
JDM		CITY OF SAN JOSE CALIFORNIA	R-2
DATE 4/10/92	DEPARTMENT OF PUBLIC WORKS		