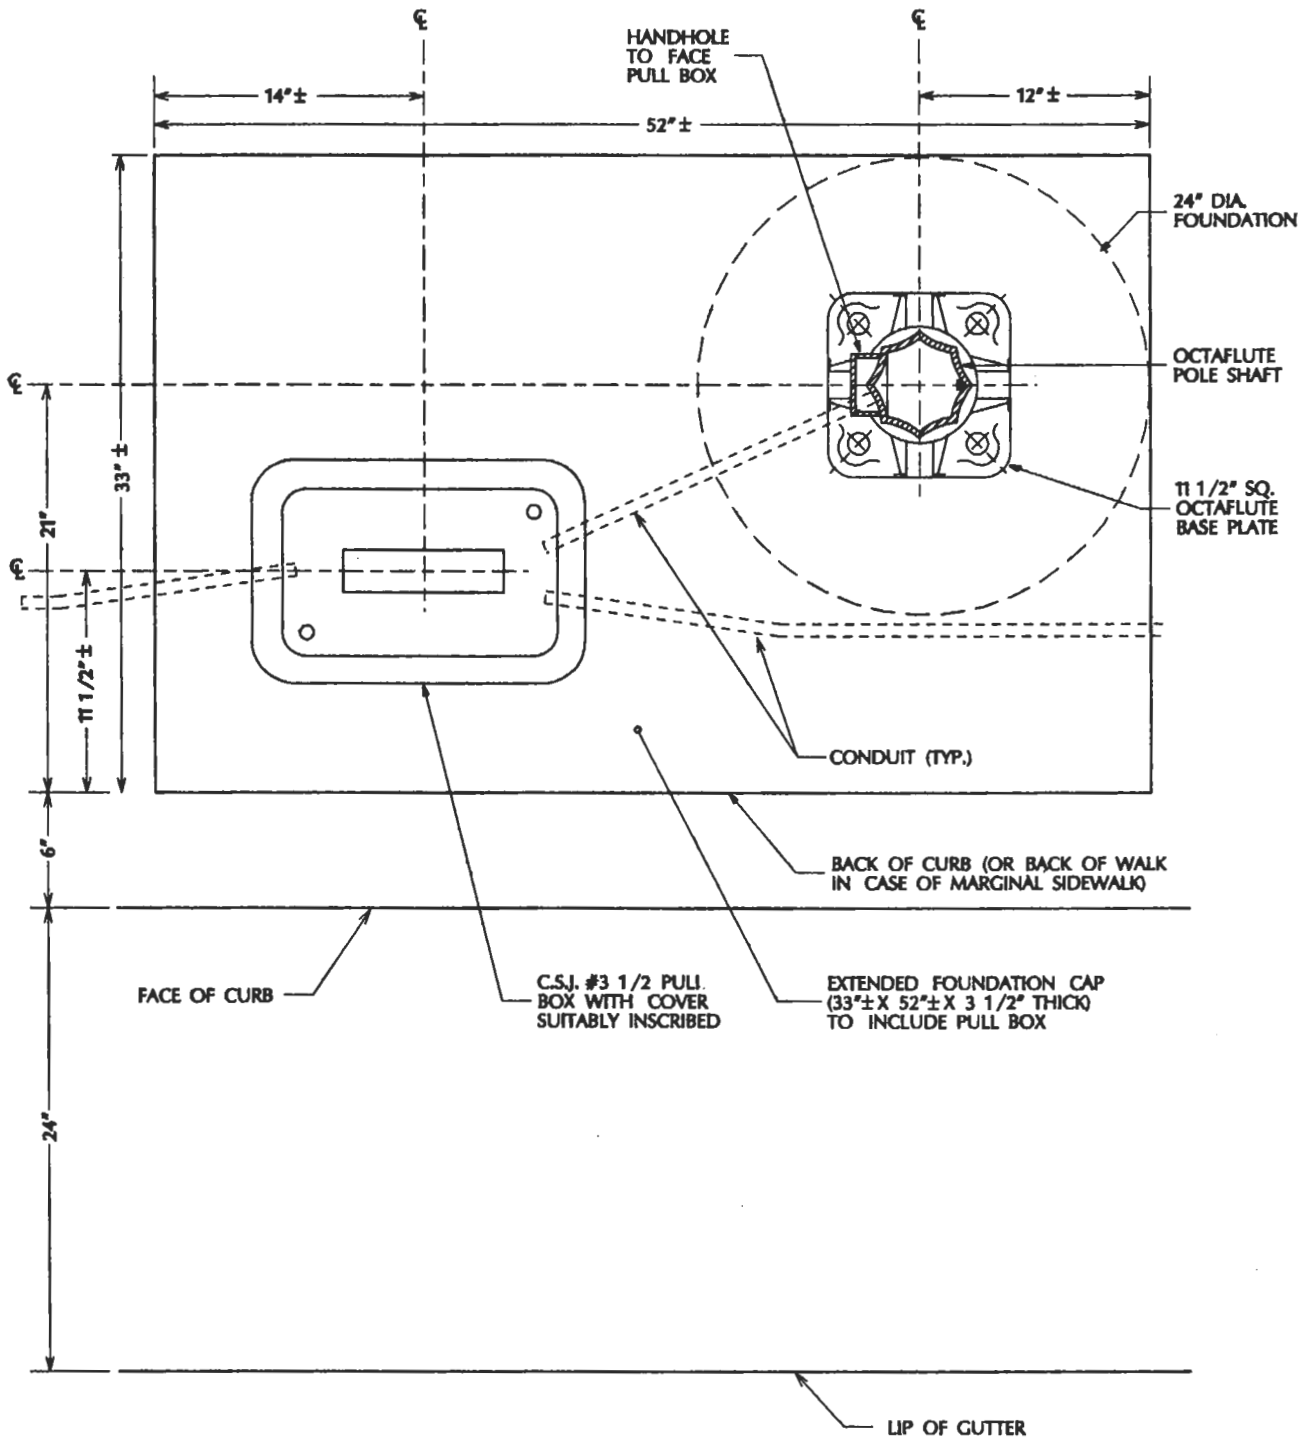

APPROVED BY	ELECTROLIER /PULL BOX AND FOUNDATION CAP DETAIL		DRAWING NO.
DATE 3/3/92	DEPARTMENT OF PUBLIC WORKS	CITY OF SAN JOSE CALIFORNIA	E-14