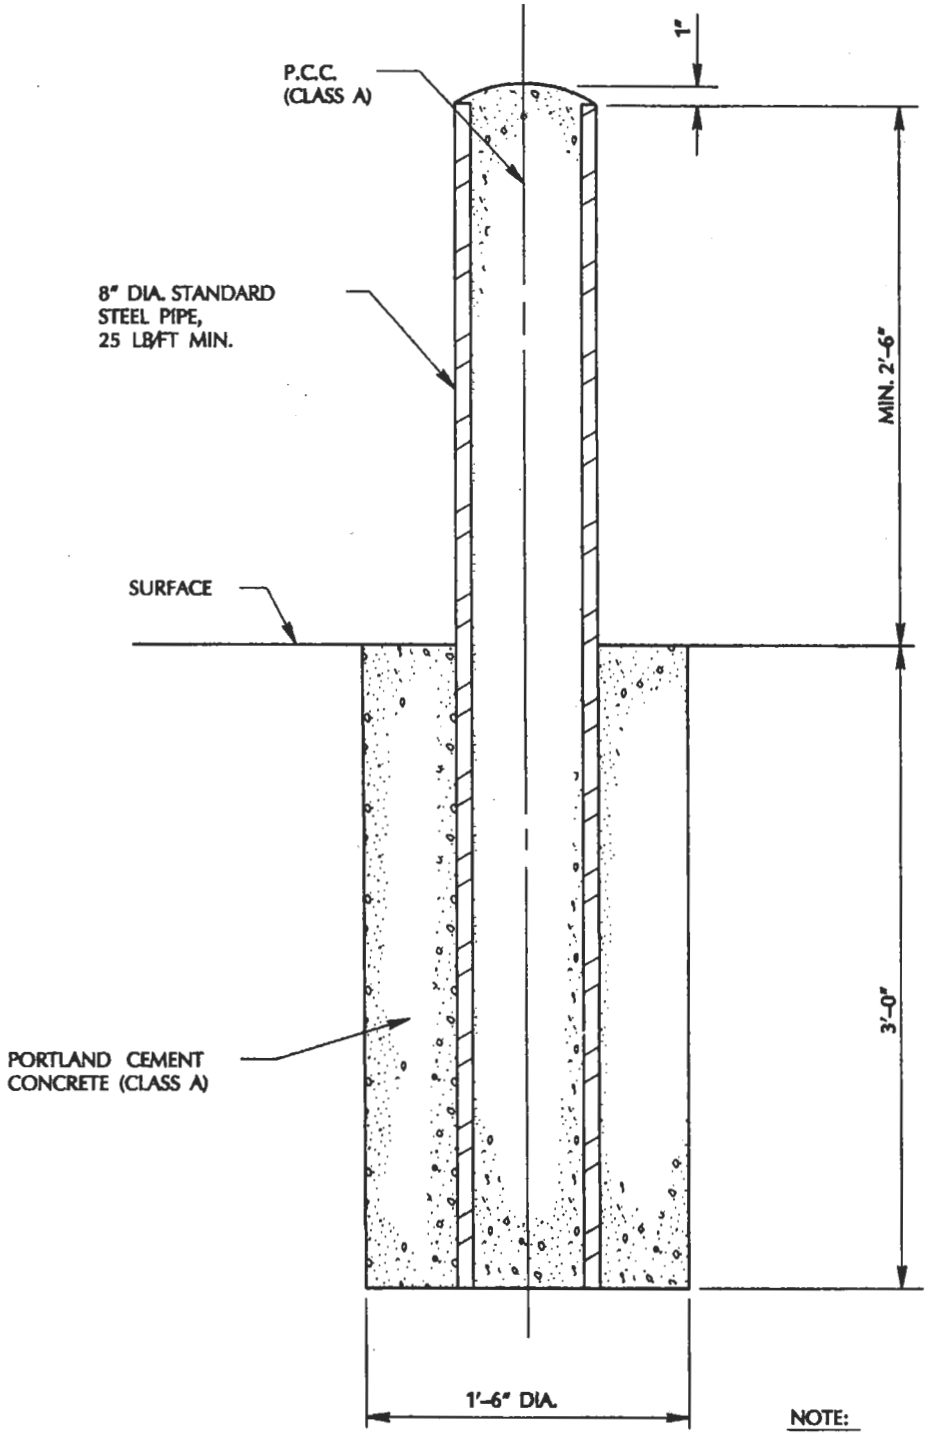

NOTE:

PAINT SAME AS
ADJACENT FACILITY
BEING PROTECTED

APPROVED BY	GUARD POST		DRAWING NO.
DATE 4/10/92	DEPARTMENT OF PUBLIC WORKS	CITY OF SAN JOSE CALIFORNIA	R-22