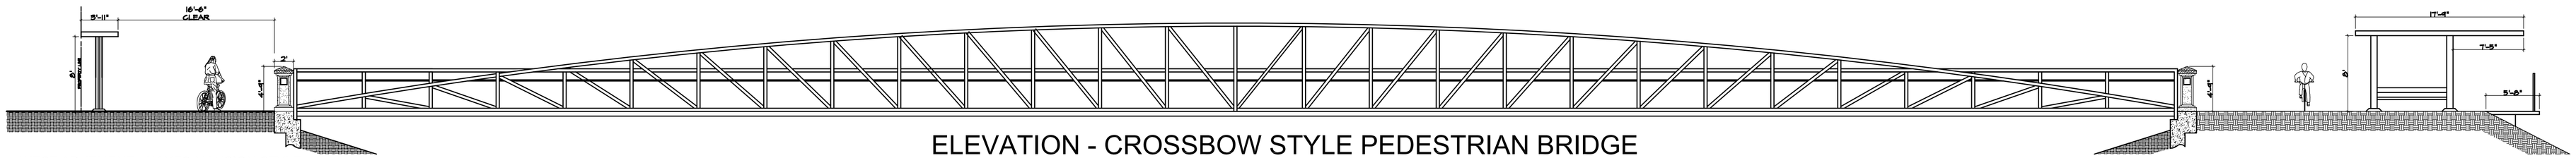

WEST ABUTMENT - HAYES MANSION STYLE

ELEVATION - CROSSBOW STYLE PEDESTRIAN BRIDGE

EAST ABUTMENT - HAYES MANSION STYLE

WEST ABUTMENT - CRAFTSMAN STYLE

ELEVATION - PEDESTRIAN BRIDGE

EAST ABUTMENT- CRAFTSMAN STYLE

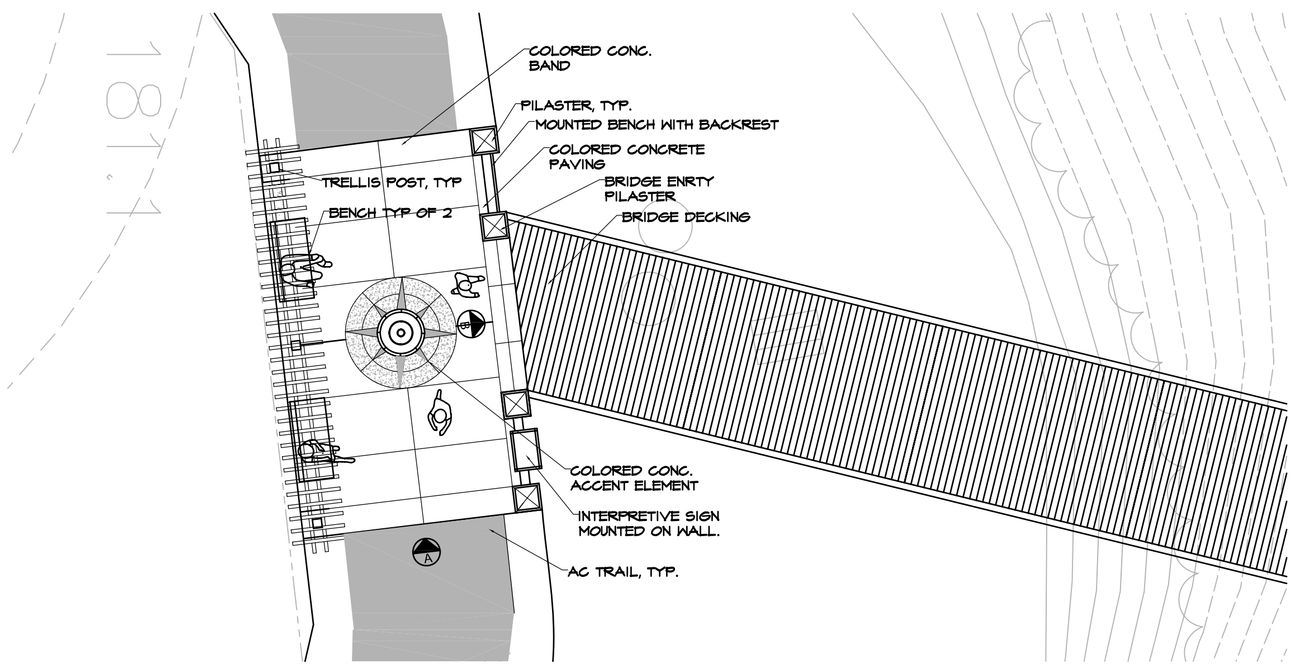

WEST ABUTMENT PLAN VIEW

SCALE: 1/8"=1'-0"

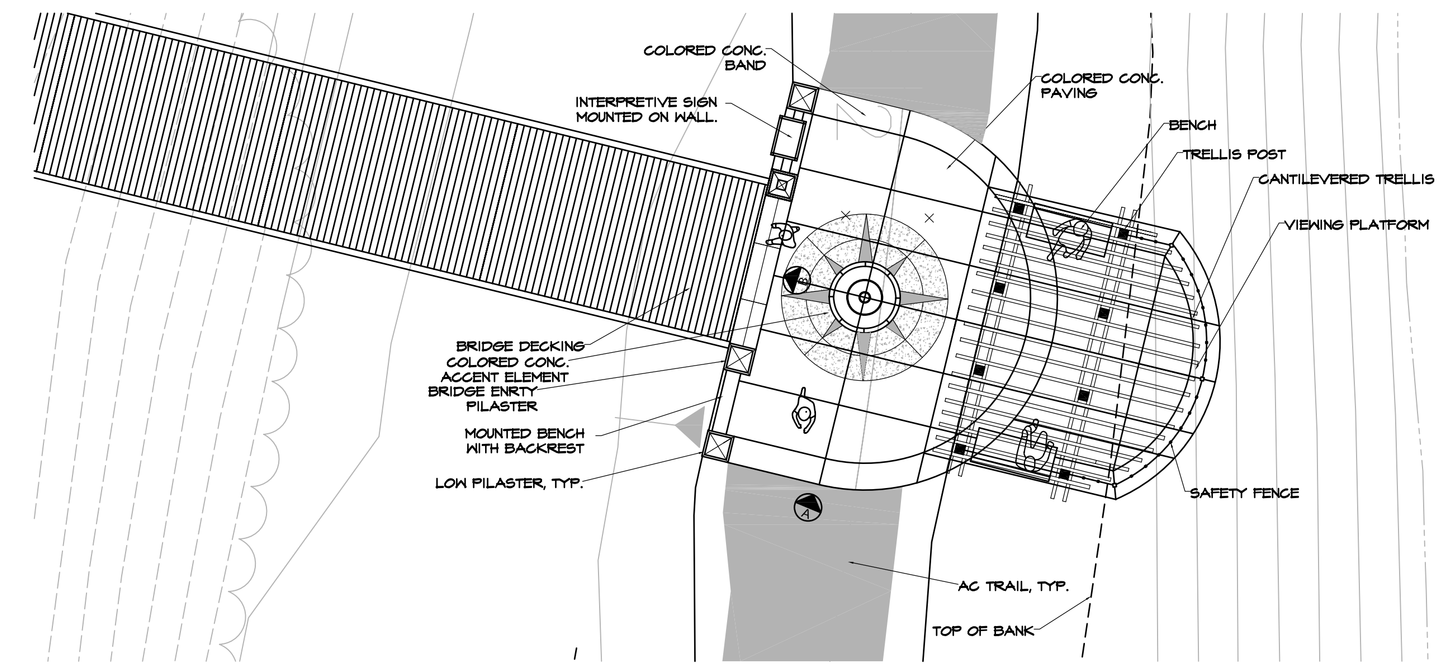

EAST ABUTMENT PLAN VIEW

SCALE: 1/8"=1'-0"

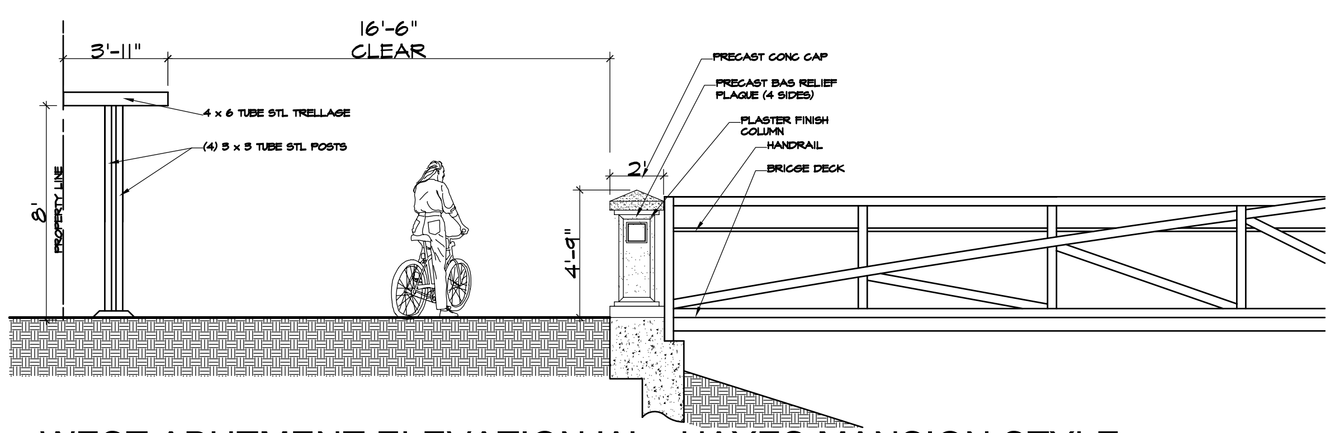

WEST ABUTMENT ELEVATION 'A' - HAYES MANSION STYLE

SCALE: 1/4"=1'-0"

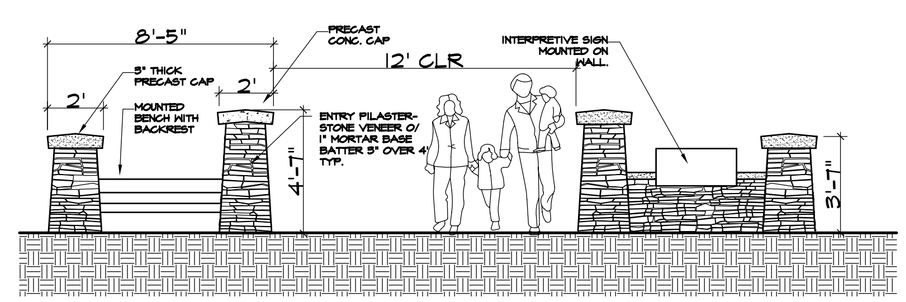

EAST AND WEST ABUTMENT ELEVATION 'B' CRAFTSMAN STYLE

SCALE: 1/4"=1'-0"

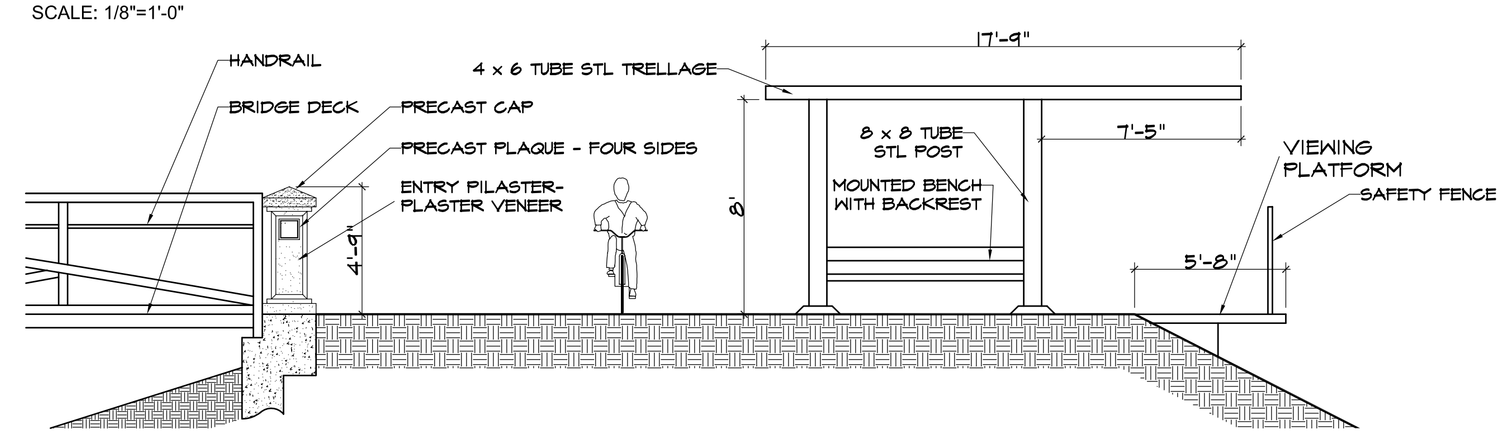

EAST ABUTMENT ELEVATION 'A' - HAYES MANSION STYLE

SCALE: 1/4"=1'-0"

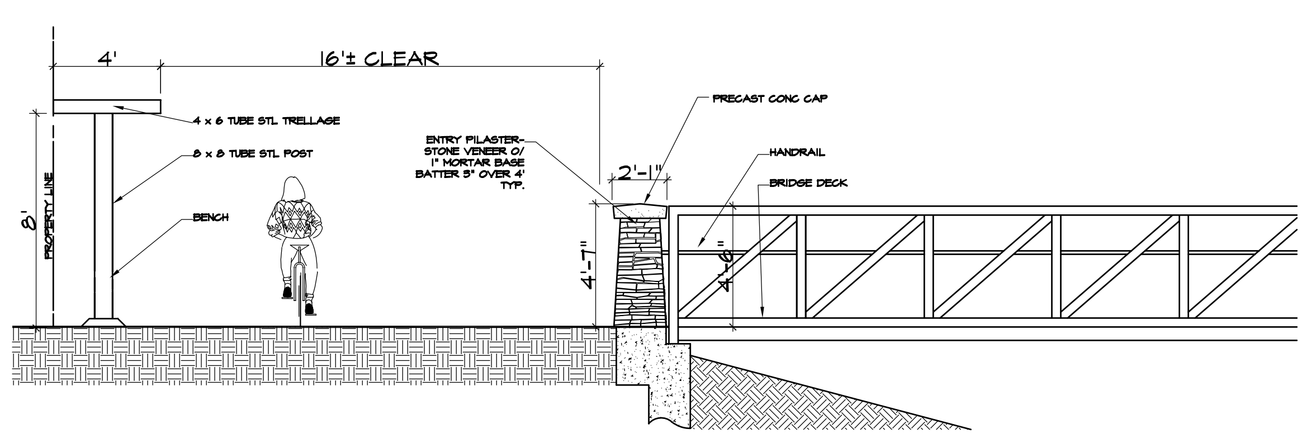

WEST ABUTMENT ELEVATION 'A' - CRAFTSMAN STYLE

SCALE: 1/4"=1'-0"

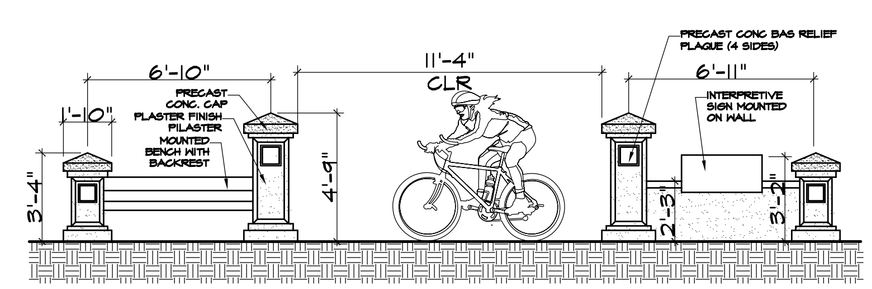

EAST AND WEST ABUTMENT ELEVATION 'B HAYES MANSION STYLE

SCALE: 1/4"=1'-0"

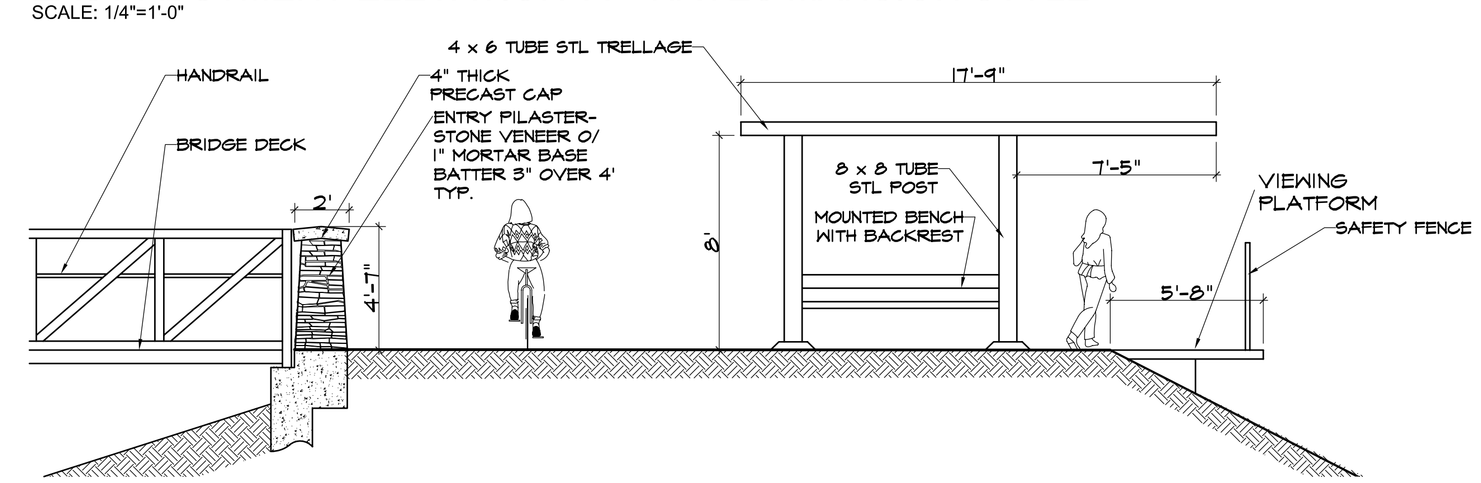

EAST ABUTMENT ELEVATION 'A' - CRAFATSMAN STYLE

SCALE: 1/4"=1'-0"

HILL ASSOCIATES
Landscape Architecture/Planning
100 Oakdale Drive
Aptos, CA 95003
408.761.3184 hilassoc@AOL.com

DATE: 08/29/15

SCALE: AS SHOWN

DRAWN BY: RBH

CHYNOWETH BRIDGE TYPE SELECTION STUDY