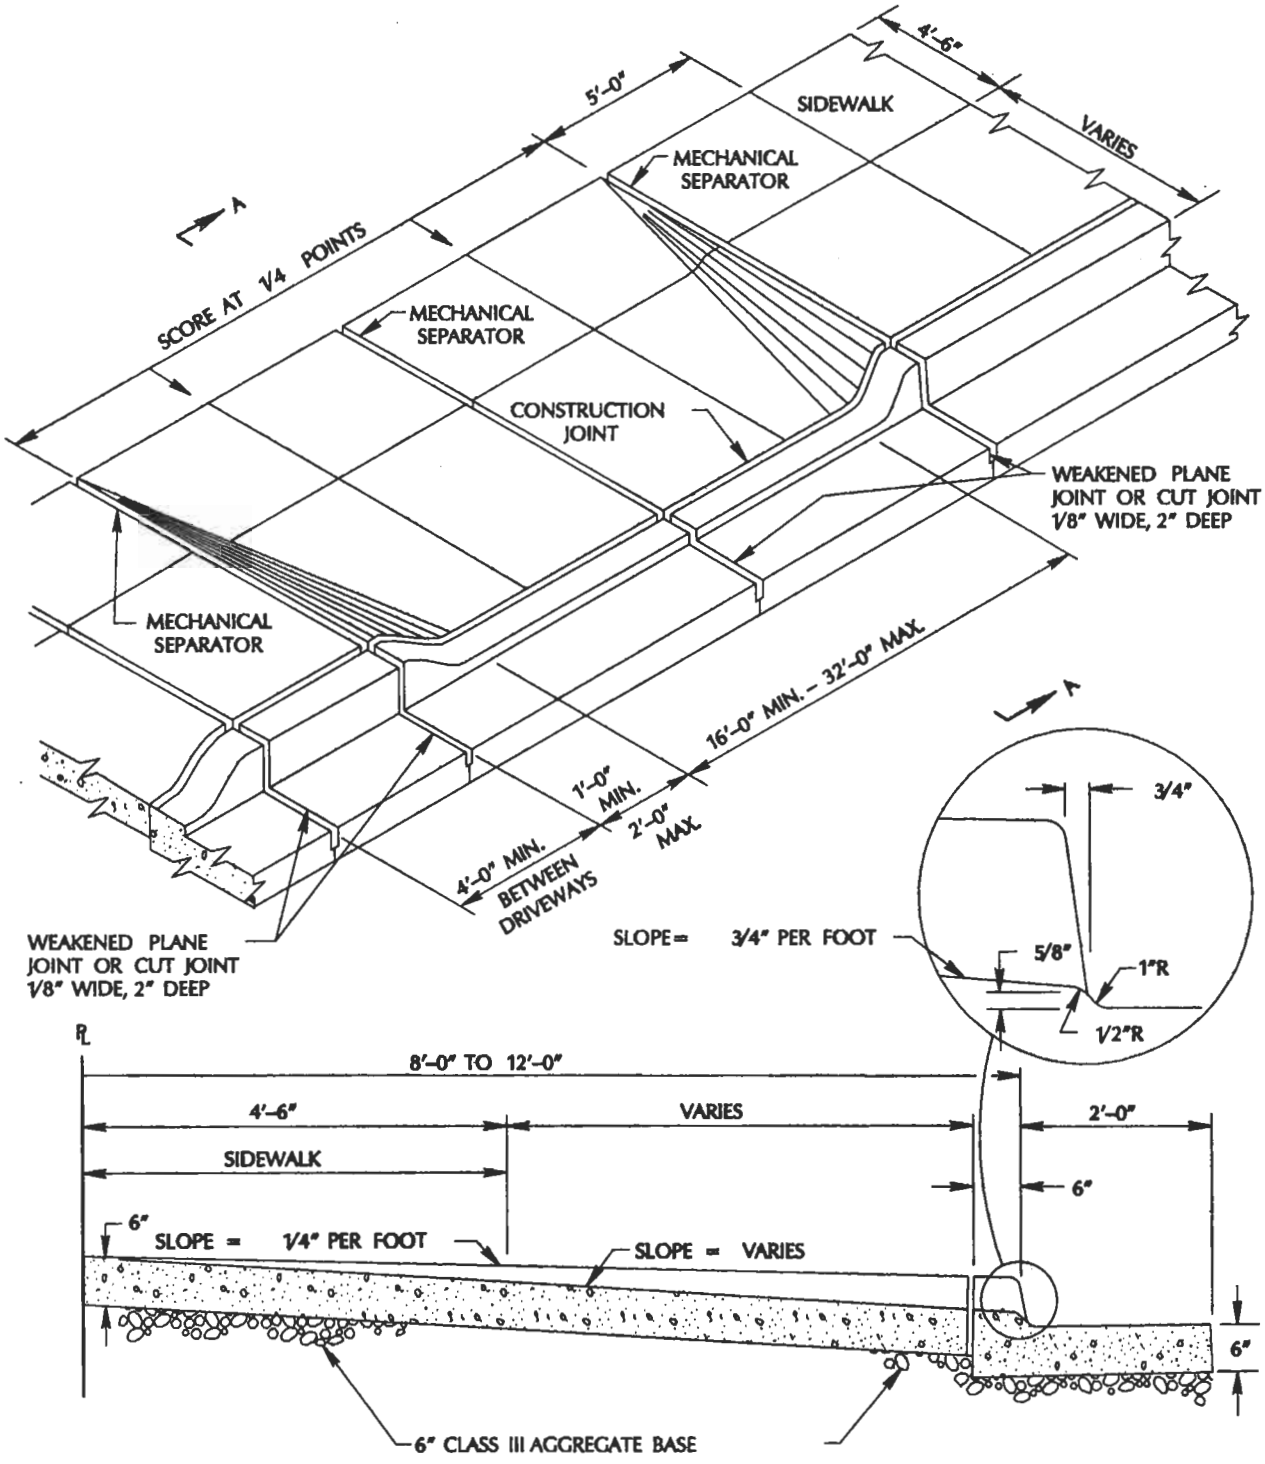


SECTION A–A

| APPROVED BY | COMMERCIAL DRIVEWAY DETACHED SIDEWALK | | DRAWING NO. |
|---|---|---|---|
| JDM | | CITY OF SAN JOSE CALIFORNIA | R–7 |
| DATE 4/10/92 | DEPARTMENT OF PUBLIC WORKS | | |