LEGEND

- Traffic Cone or Delineator
- Sign
- Direction of Travel (Not a pavement marking)
- Flashing Arrow Board (Where Required)
- High Level Warning Device (Flagtree)
- Barricade (For Excavation Only)
- Flagger

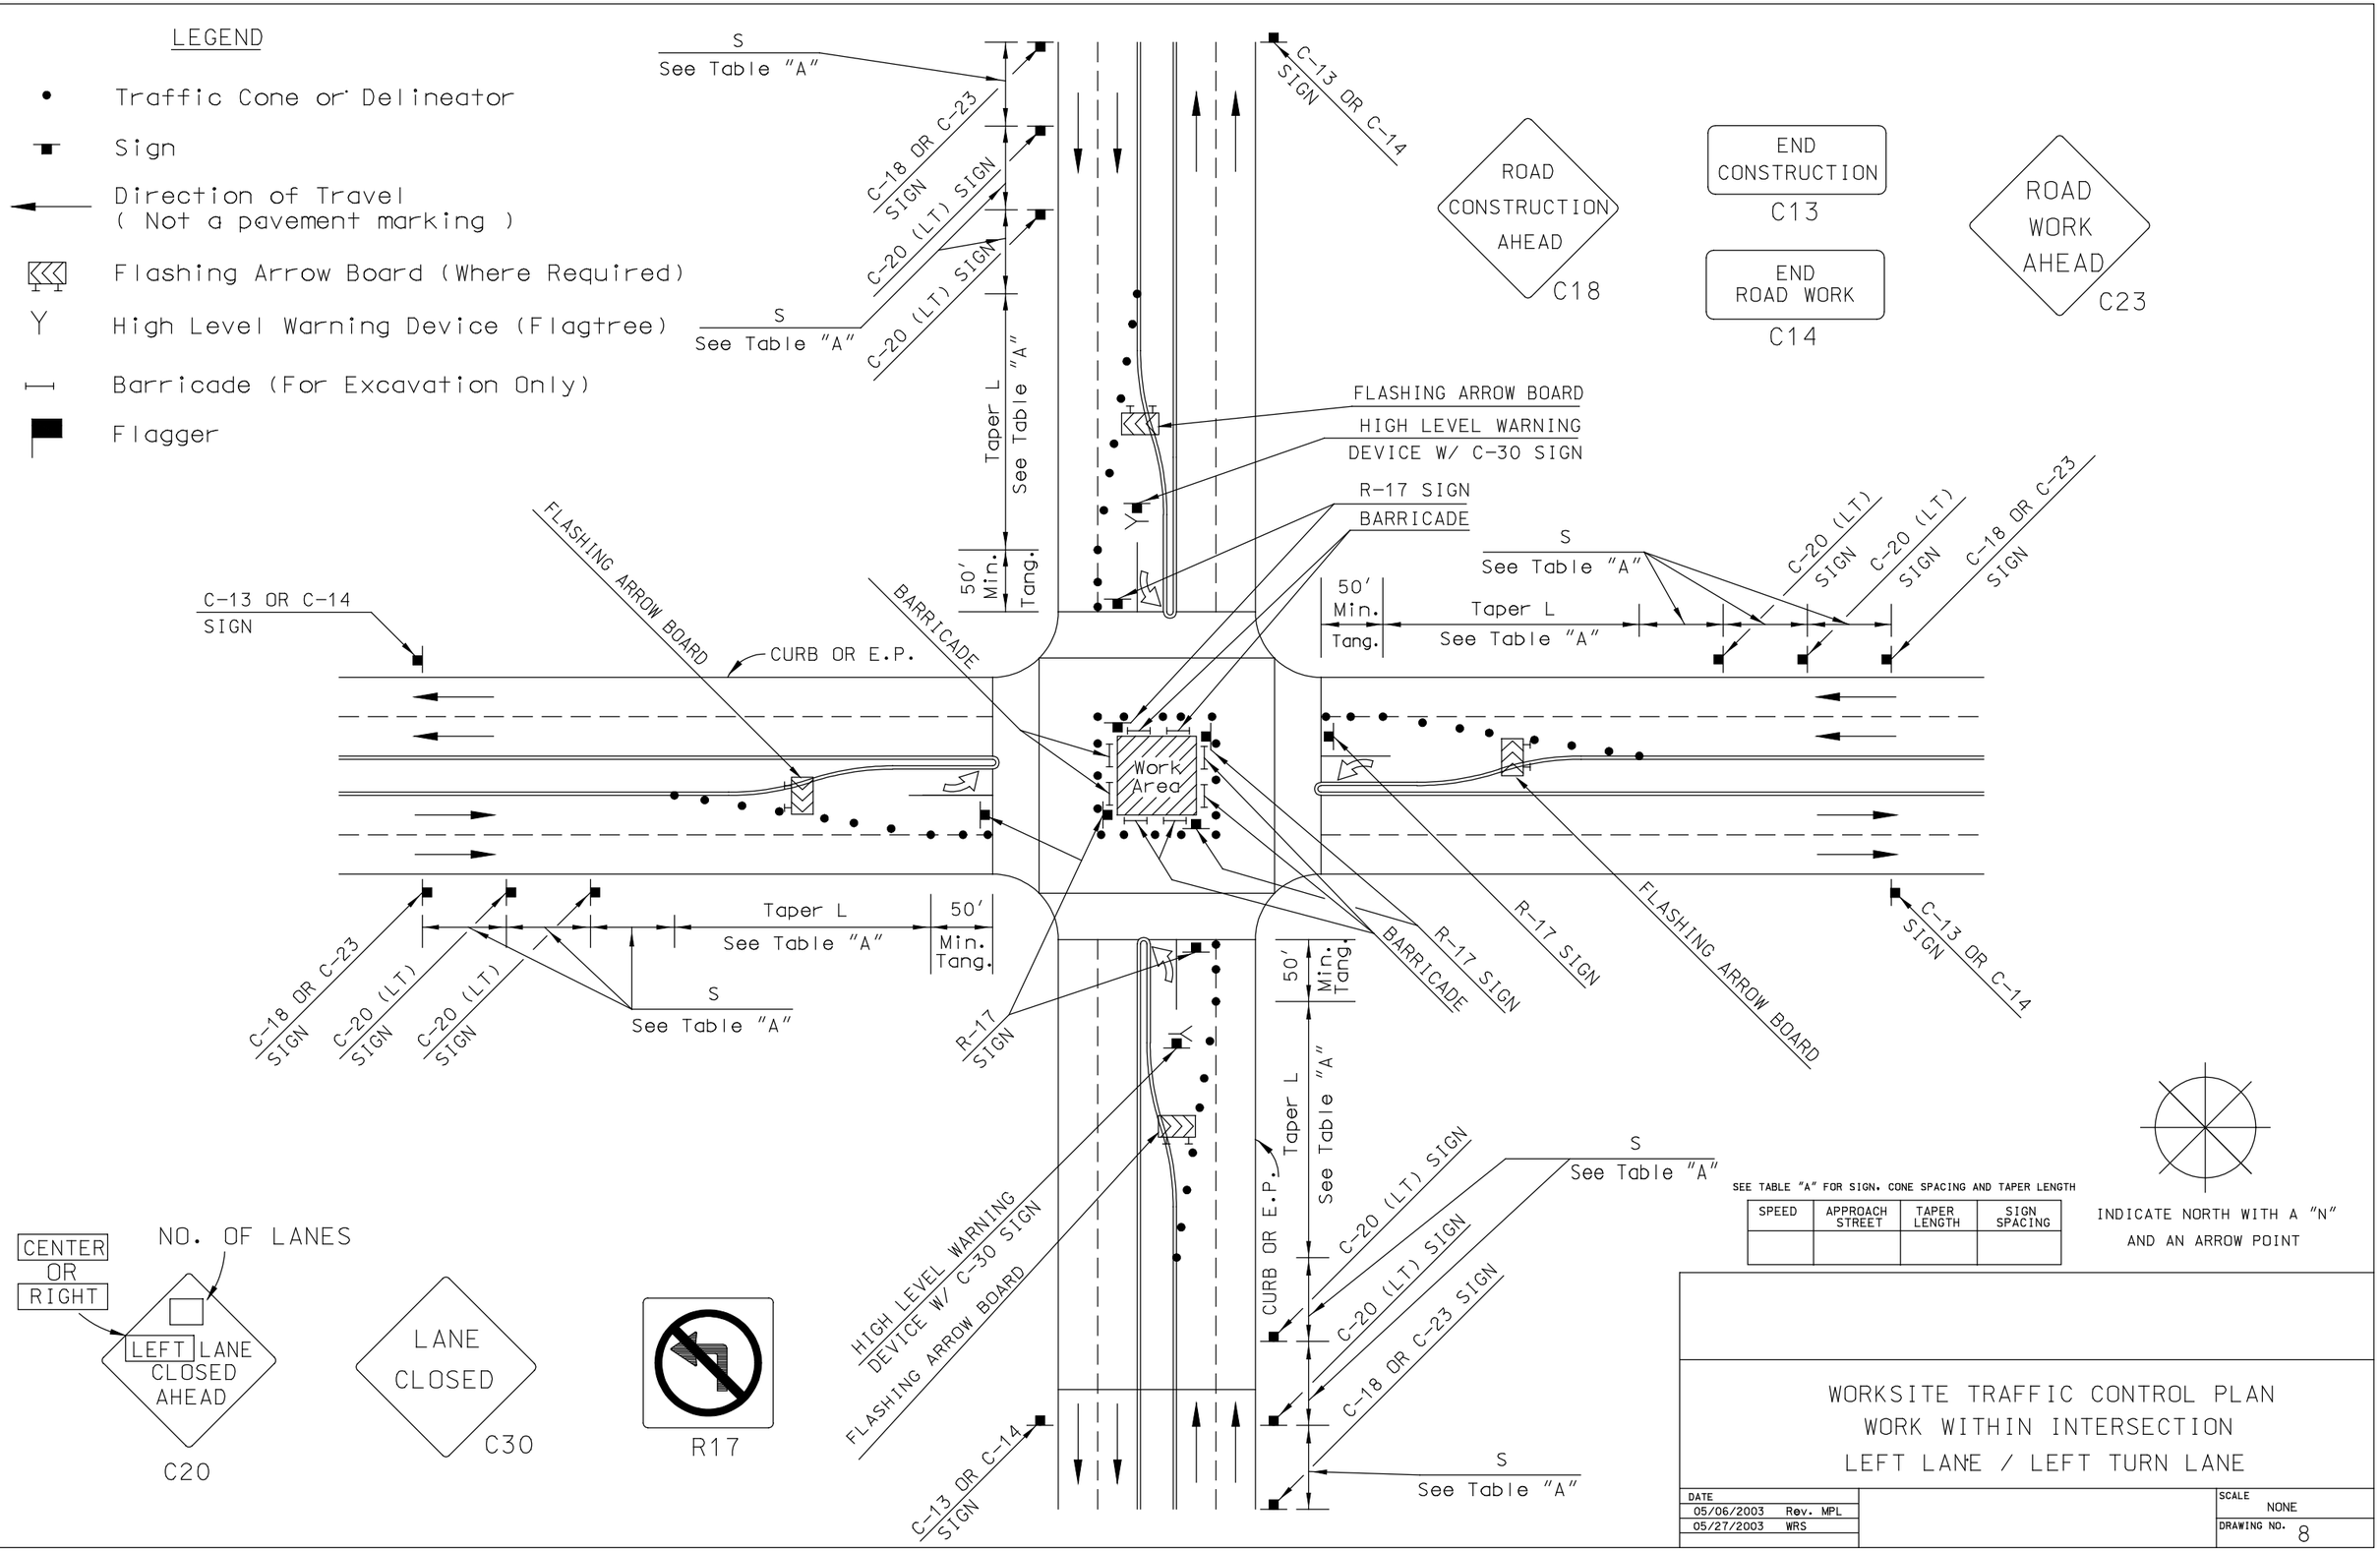

SEE TABLE "A" FOR SIGN, CONE SPACING AND TAPER LENGTH

SPEED	APPROACH STREET	TAPER LENGTH	SIGN SPACING

WORKSITE TRAFFIC CONTROL PLAN
WORK WITHIN INTERSECTION
LEFT LANE / LEFT TURN LANE

DATE		SCALE
05/06/2003	Rev. MPL	NONE
05/27/2003	WRS	DRAWING NO. 8