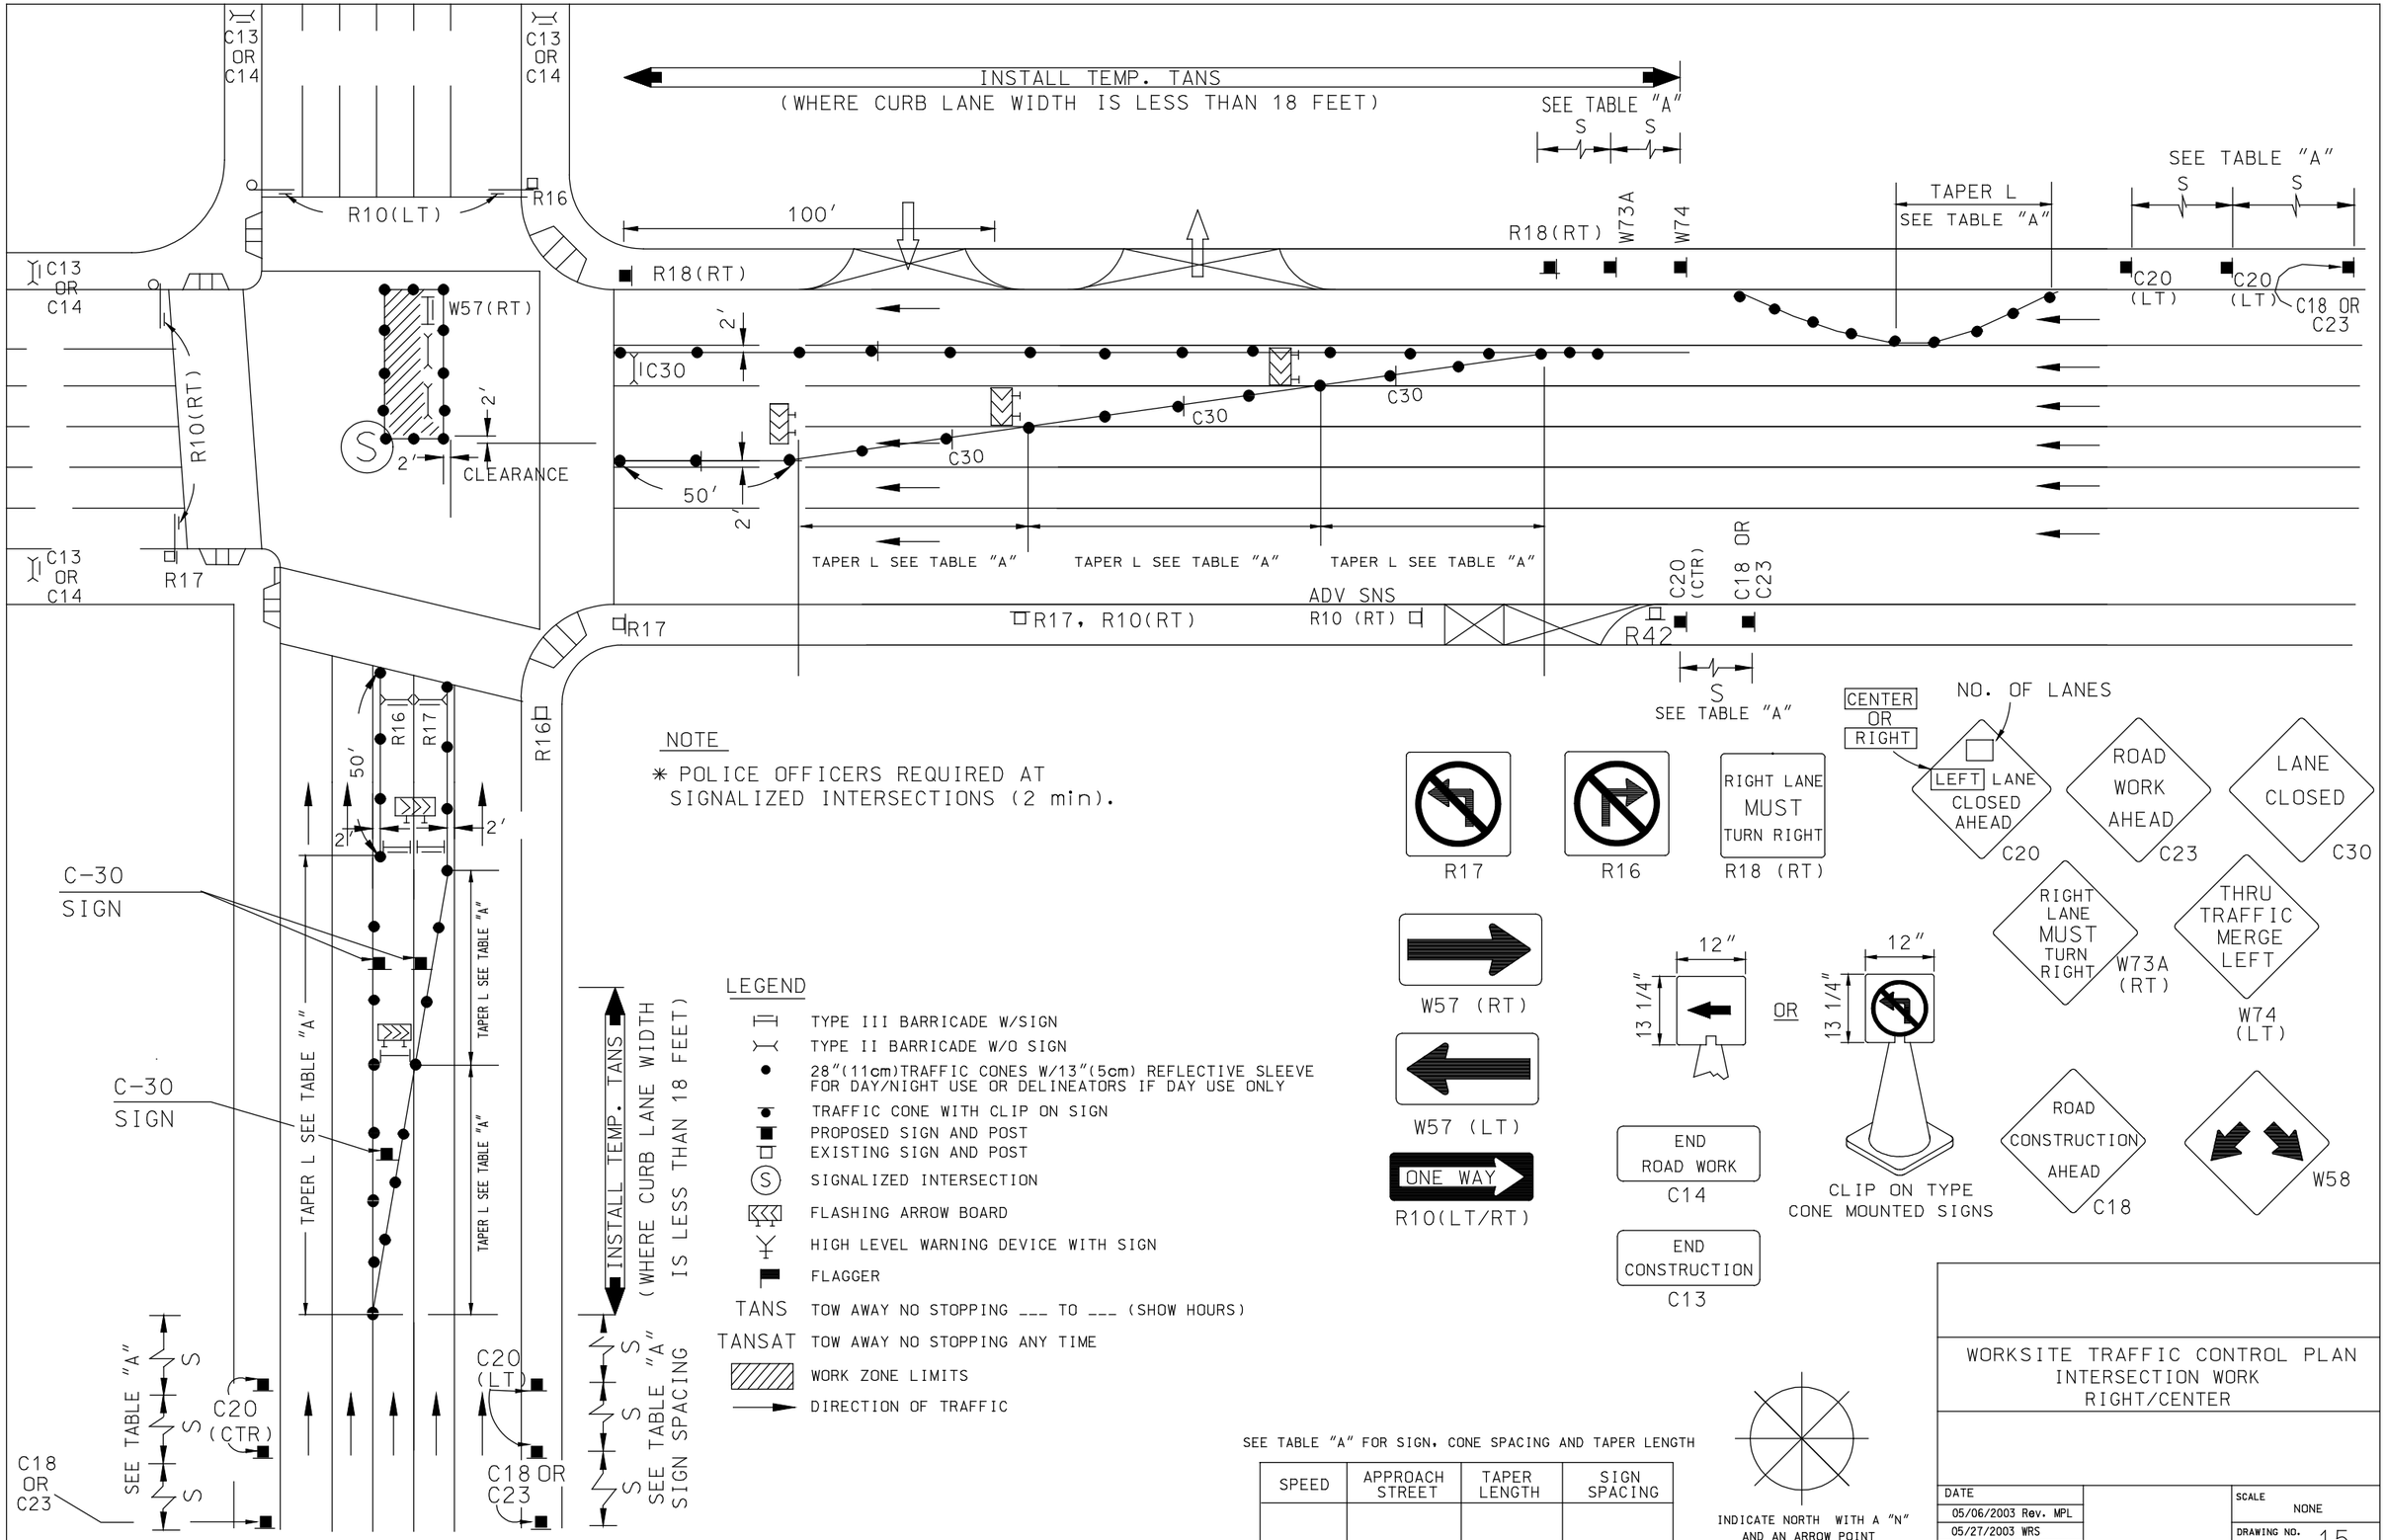
INSTALL TEMP. TANS
(WHERE CURB LANE WIDTH IS LESS THAN 18 FEET)
SEE TABLE "A"
S
C13 OR C14
R10(LT)
R16
100'
R18(RT)
W73A
W74
TAPER L
SEE TABLE "A"
C20 (LT)
C20 (LT)
C18 OR C23
W57(RT)
2'
C30
CLEARANCE
R10(RT)
50'
TAPER L SEE TABLE "A"
R17
R17, R10(RT)
ADV SNS
R10 (RT)
C20 (CTR)
R42
NOTE
* POLICE OFFICERS REQUIRED AT SIGNALIZED INTERSECTIONS (2 min).
C-30 SIGN
TAPER L SEE TABLE "A"
INSTALL TEMP. TANS
(WHERE CURB LANE WIDTH IS LESS THAN 18 FEET)
SEE TABLE "A" SIGN SPACING
LEGEND
TYPE III BARRICADE W/SIGN
TYPE II BARRICADE W/O SIGN
28"(11cm)TRAFFIC CONES W/13"(5cm) REFLECTIVE SLEEVE FOR DAY/NIGHT USE OR DELINEATORS IF DAY USE ONLY
TRAFFIC CONE WITH CLIP ON SIGN
PROPOSED SIGN AND POST
EXISTING SIGN AND POST
SIGNALIZED INTERSECTION
FLASHING ARROW BOARD
HIGH LEVEL WARNING DEVICE WITH SIGN
FLAGGER
TANS TOW AWAY NO STOPPING ___ TO ___ (SHOW HOURS)
TANSAT TOW AWAY NO STOPPING ANY TIME
WORK ZONE LIMITS
DIRECTION OF TRAFFIC
CENTER OR RIGHT
NO. OF LANES
LEFT LANE CLOSED AHEAD
C20
ROAD WORK AHEAD
C23
LANE CLOSED
C30
RIGHT LANE MUST TURN RIGHT
R17
R16
R18 (RT)
RIGHT LANE MUST TURN RIGHT
W73A (RT)
THRU TRAFFIC MERGE LEFT
W74 (LT)
W57 (RT)
W57 (LT)
ONE WAY
R10(LT/RT)
12"
13 1/4"
OR
END ROAD WORK
C14
END CONSTRUCTION
C13
CLIP ON TYPE CONE MOUNTED SIGNS
ROAD CONSTRUCTION AHEAD
C18
W58
SEE TABLE "A" FOR SIGN, CONE SPACING AND TAPER LENGTH
SPEED
APPROACH STREET
TAPER LENGTH
SIGN SPACING
INDICATE NORTH WITH A "N" AND AN ARROW POINT
WORKSITE TRAFFIC CONTROL PLAN
INTERSECTION WORK
RIGHT/CENTER
DATE
05/06/2003 Rev. MPL
05/27/2003 WRS
SCALE
NONE
DRAWING NO.
15