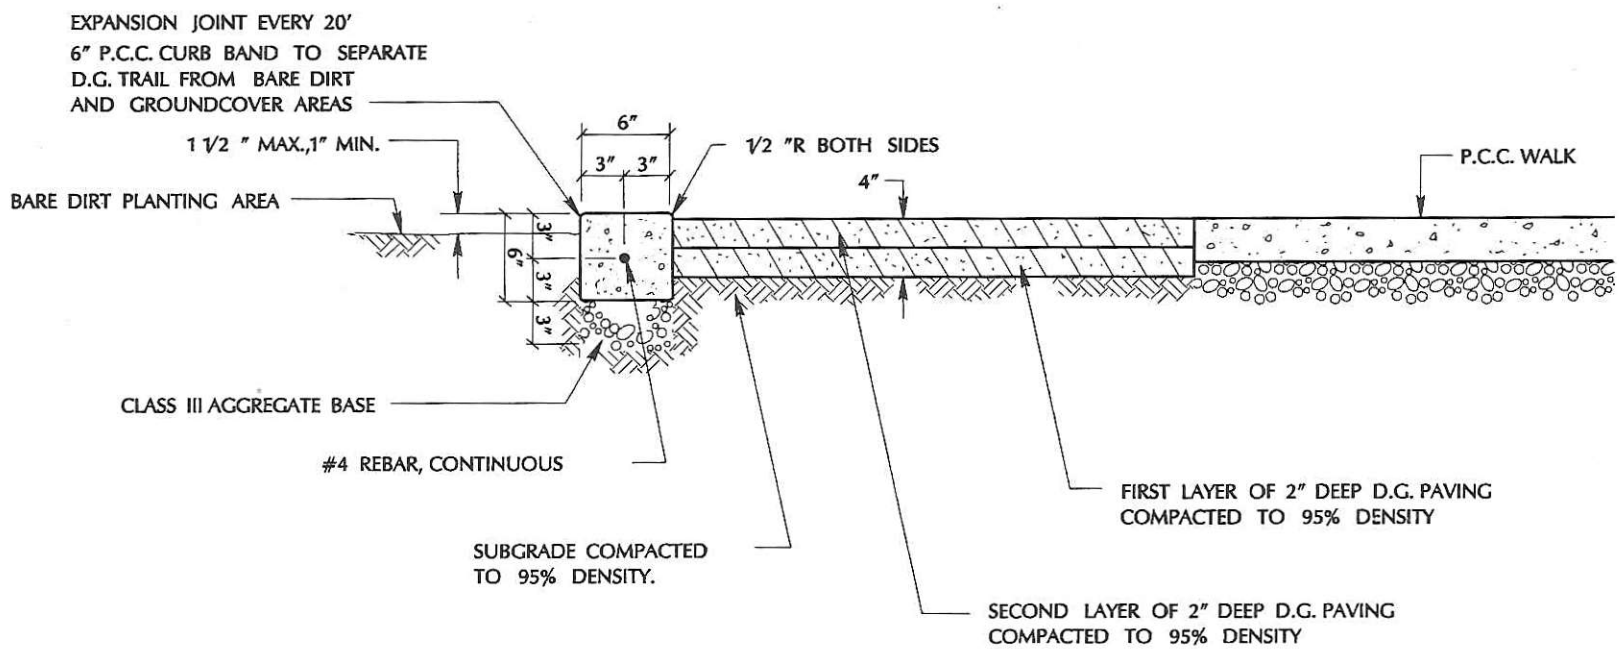

NOTE: FIRST LAYER OF D.G. SHALL BE COMPACTED BEFORE INSTALLATION OF SECOND LAYER.

APPROVED BY

DATE 11/20/91

DECOMPOSED GRANITE PAVING

DEPARTMENT OF PUBLIC WORKS

CITY OF SAN JOSE CALIFORNIA

DRAWING NO. L-11