NOTE: WATER BARRIER SHALL BE "DEEP ROOT WATER BARRIER", ITEM #WB24, MADE OF HIGH IMPACT POLYSTYRENE,.060 INCH THICK, WITH A MINIMUM TENSILE STRENGTH OF 3200 P.S.I., AS MANUFACTURED BY DEEP ROOT CORPORATION, OR APPROVED EQUAL.

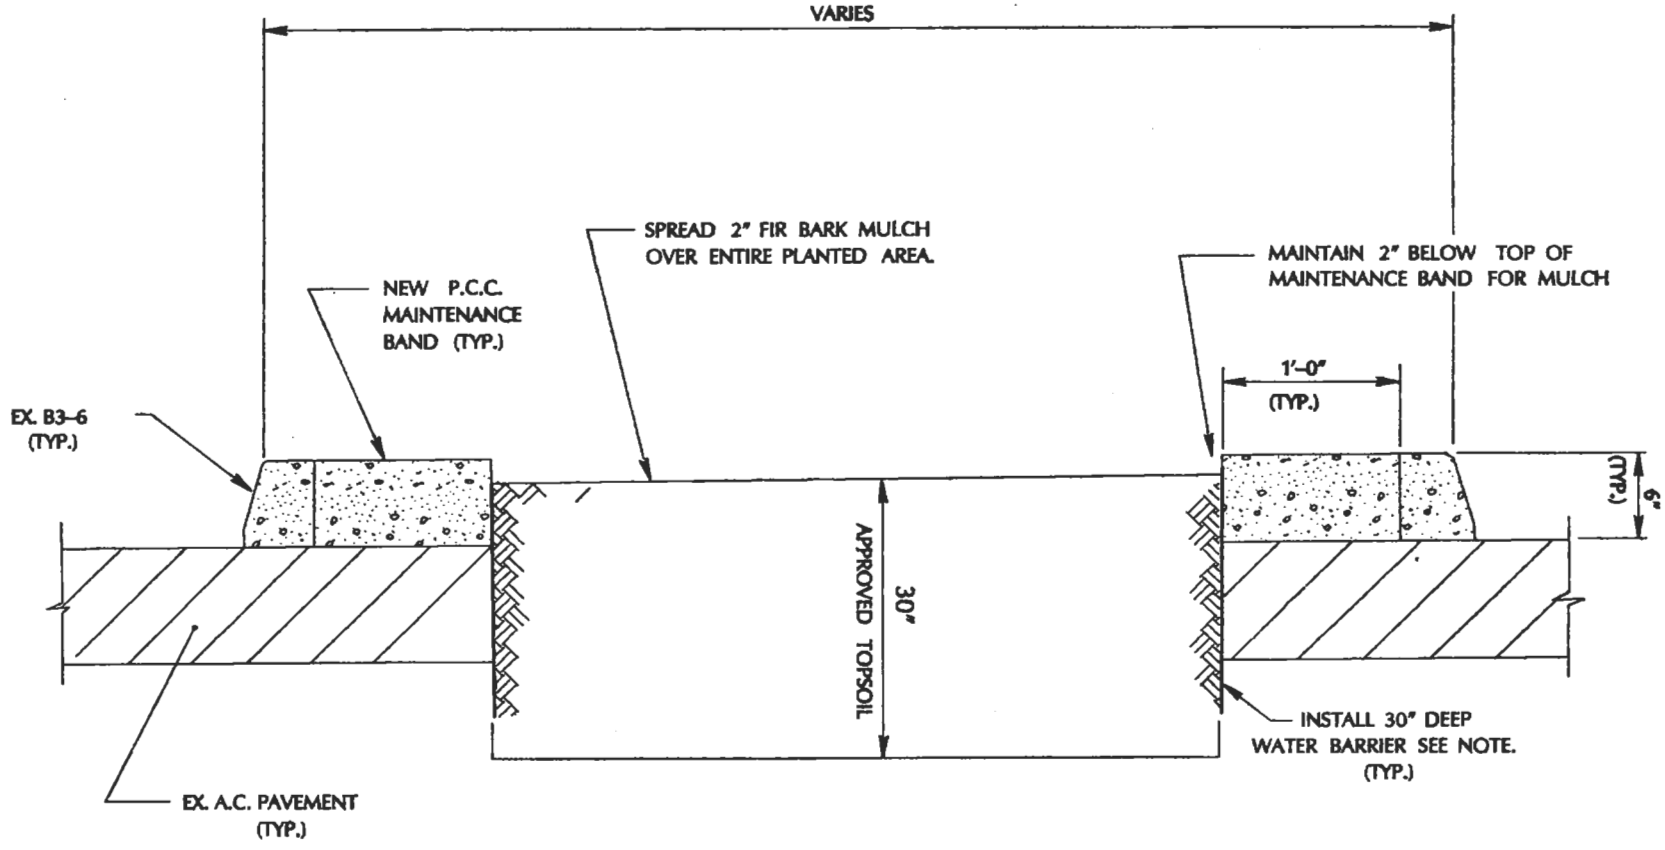

APPROVED BY

DATE 4/2/92

MEDIAN ISLAND MAINTENANCE BAND DETAIL (FOR EXISTING CURB)

DEPARTMENT OF PUBLIC WORKS

CITY OF SAN JOSE CALIFORNIA

DRAWING NO. L-16