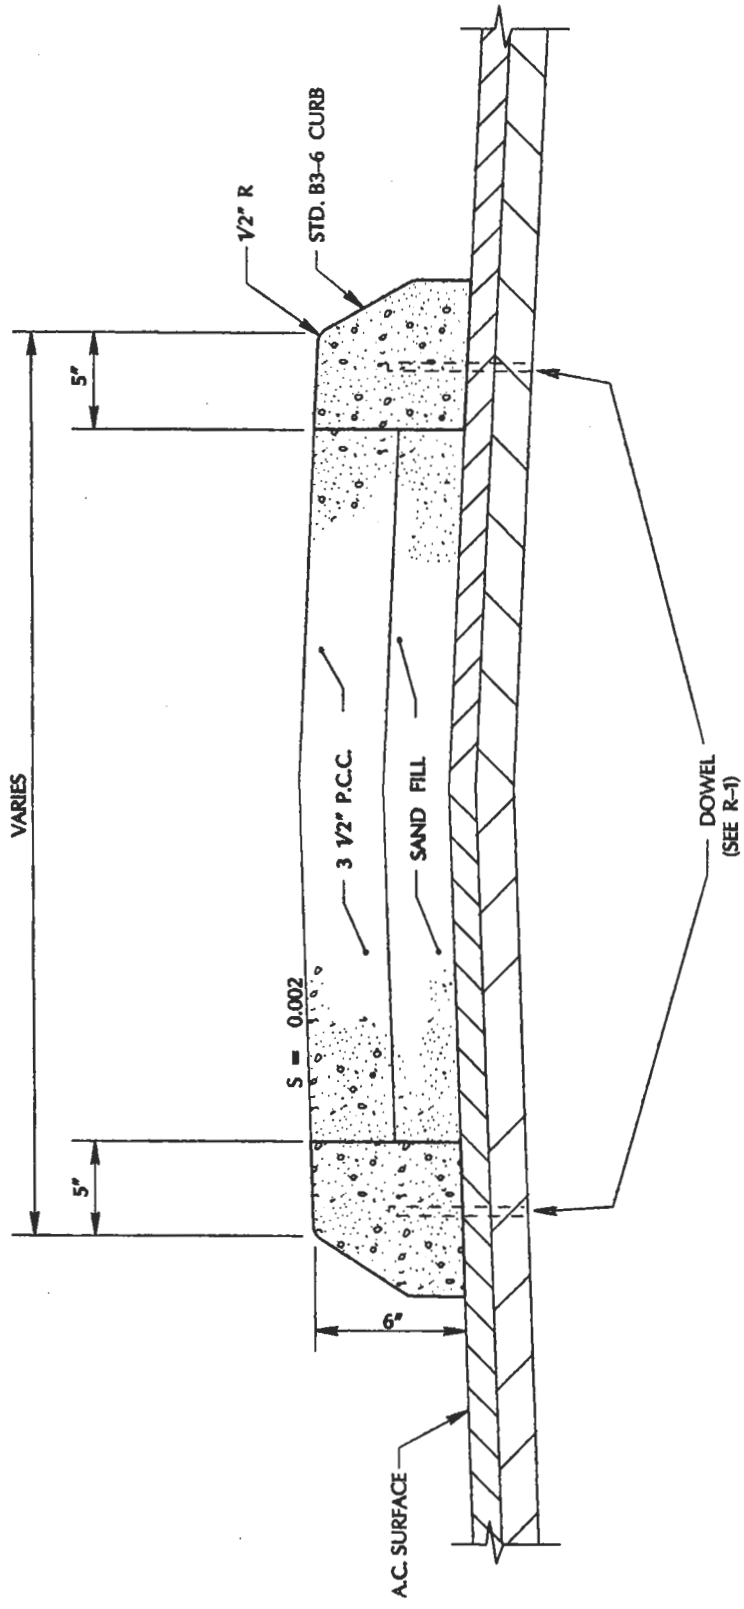

APPROVED BY	PAVED MEDIAN ISLAND		DRAWING NO.
DATE 4/10/12	DEPARTMENT OF PUBLIC WORKS	CITY OF SAN JOSE CALIFORNIA	R-20