APPROVED BY

DATE 4/3/92

R.P. BACKFLOW PREVENTER WITH SINGLE-SWING HINGED ENCLOSURE

DEPARTMENT OF PUBLIC WORKS

DRAWING NO. L-8

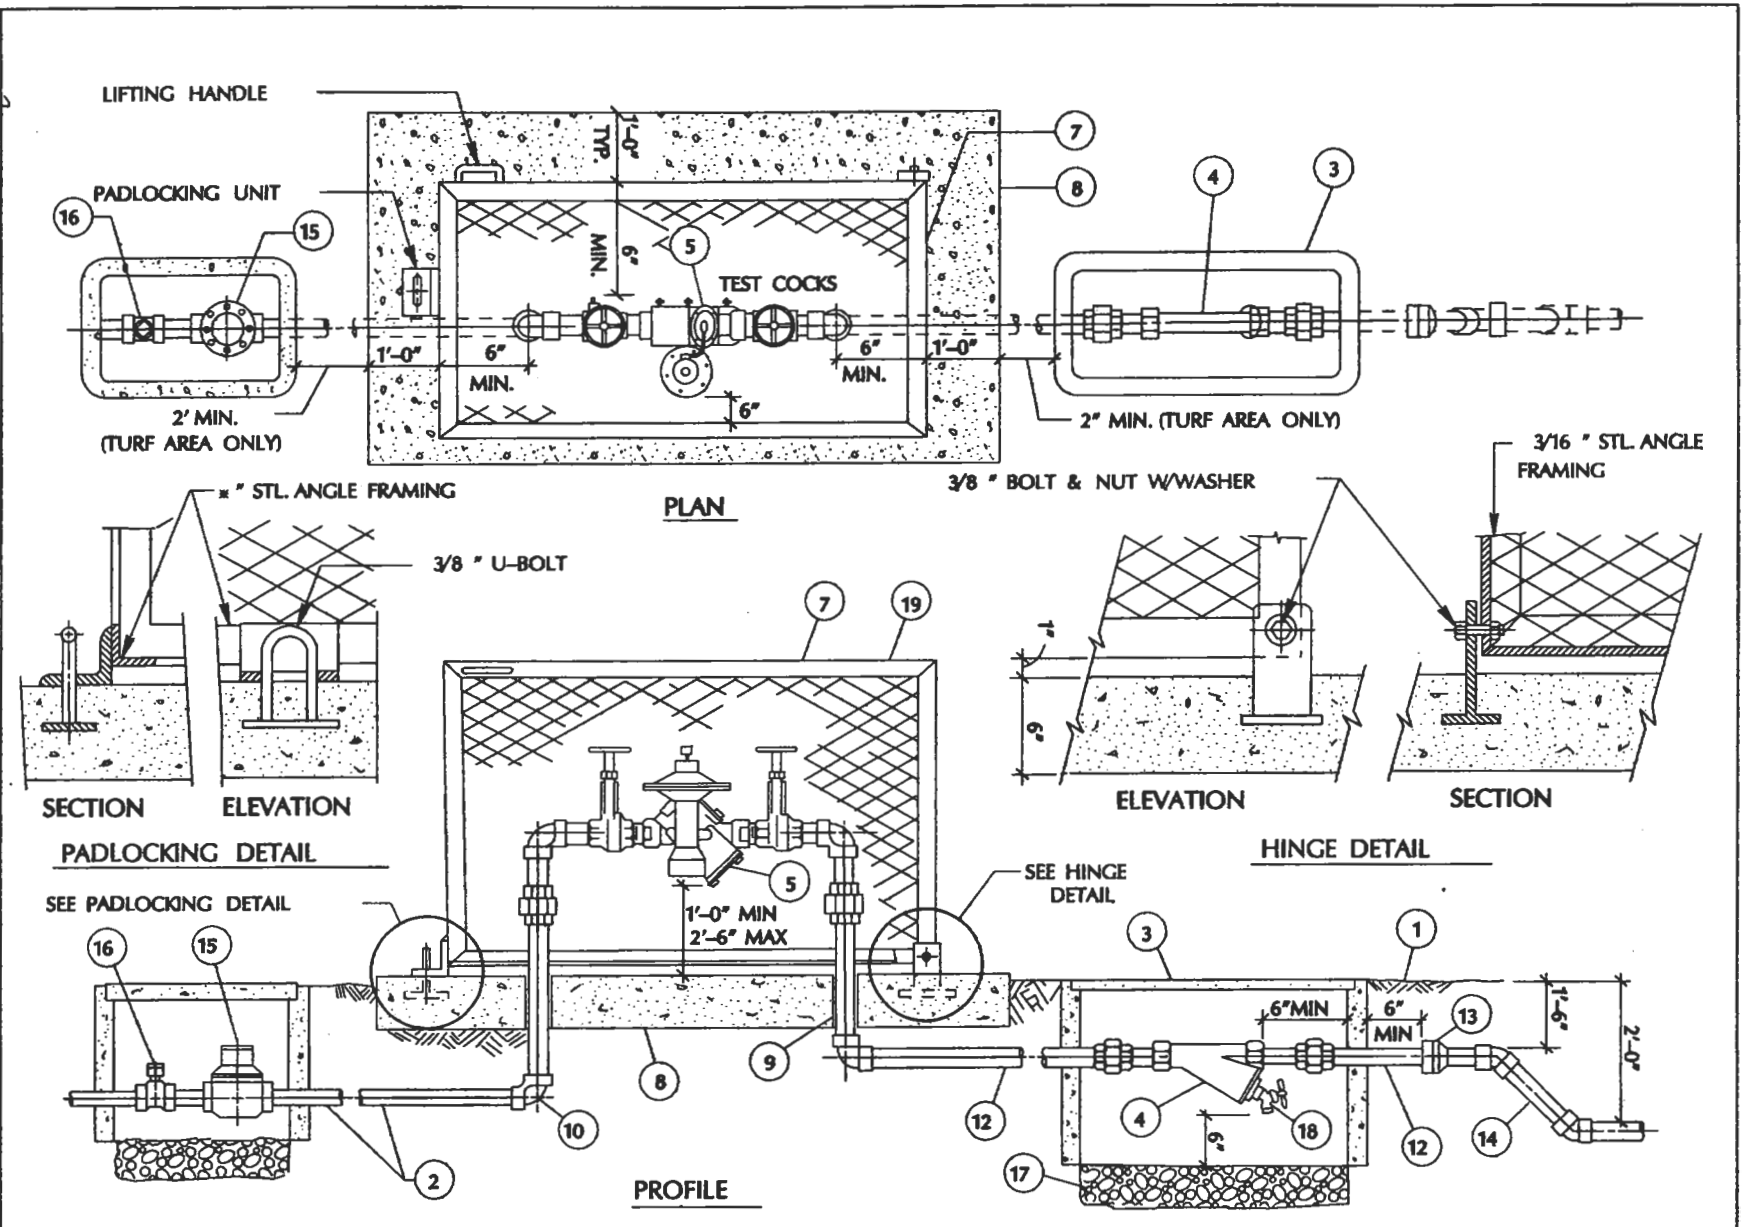

FOR MEDIAN ISLAND AND NEIGHBORHOOD JOBS
(FOR SIZES 3/4 " TO 2" WILKINS-575RP BACKFLOW UNITS)