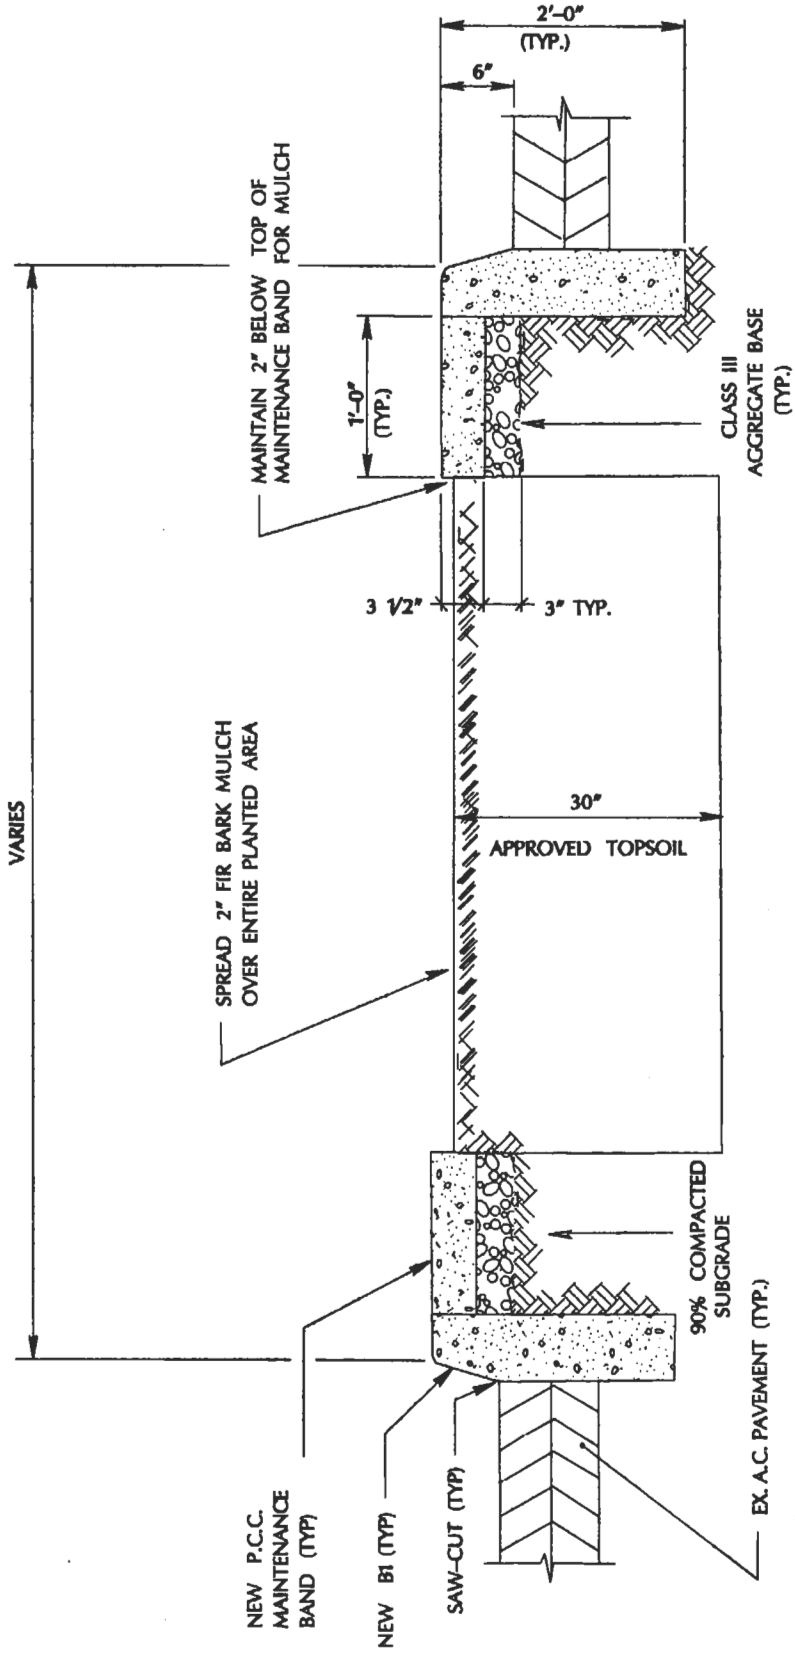

APPROVED BY	TYPICAL MEDIAN ISLAND CROSS – SECTION (FOR NEW CURB)	CITY OF SAN JOSE CALIFORNIA	DRAWING NO.
DATE 4/3/92	DEPARTMENT OF PUBLIC WORKS		L–15