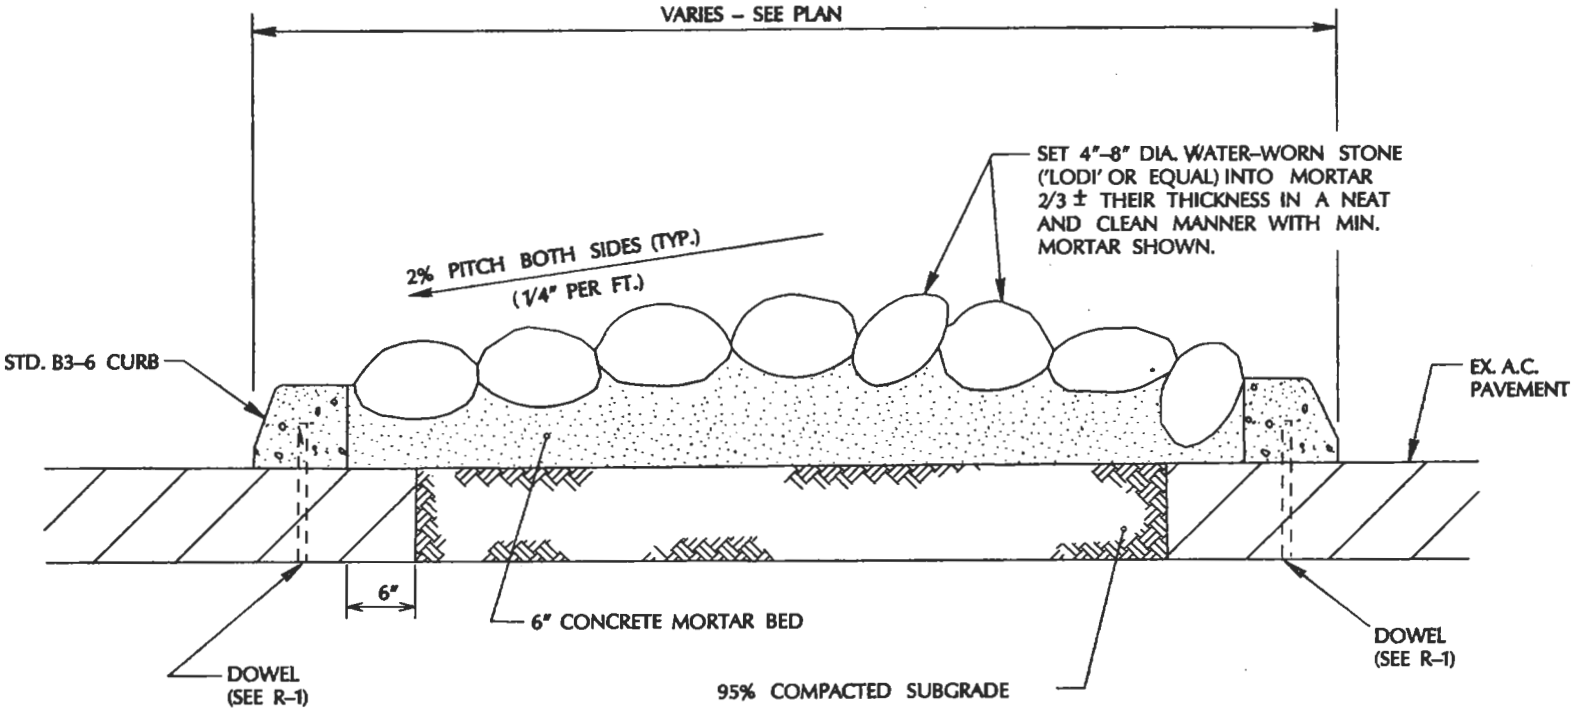

NOTE:

1. AFTER THE COBBLESTONE HAS BEEN SET INTO THE MORTAR, THE EXCESSIVE MORTAR IN BETWEEN THE JOINTS OF THE COBBLESTONES SHALL BE CAREFULLY REMOVED AND RAKED IN A SMOOTH JOINT (NO PROTRUSION OF MORTAR WILL BE ALLOWED).
2. SEAL FINAL SURFACE WITH WATER SEALER.

APPROVED BY

DATE 4/10/12

COBBLESTONE MEDIAN ISLAND

DEPARTMENT OF PUBLIC WORKS

DRAWING NO. R–21