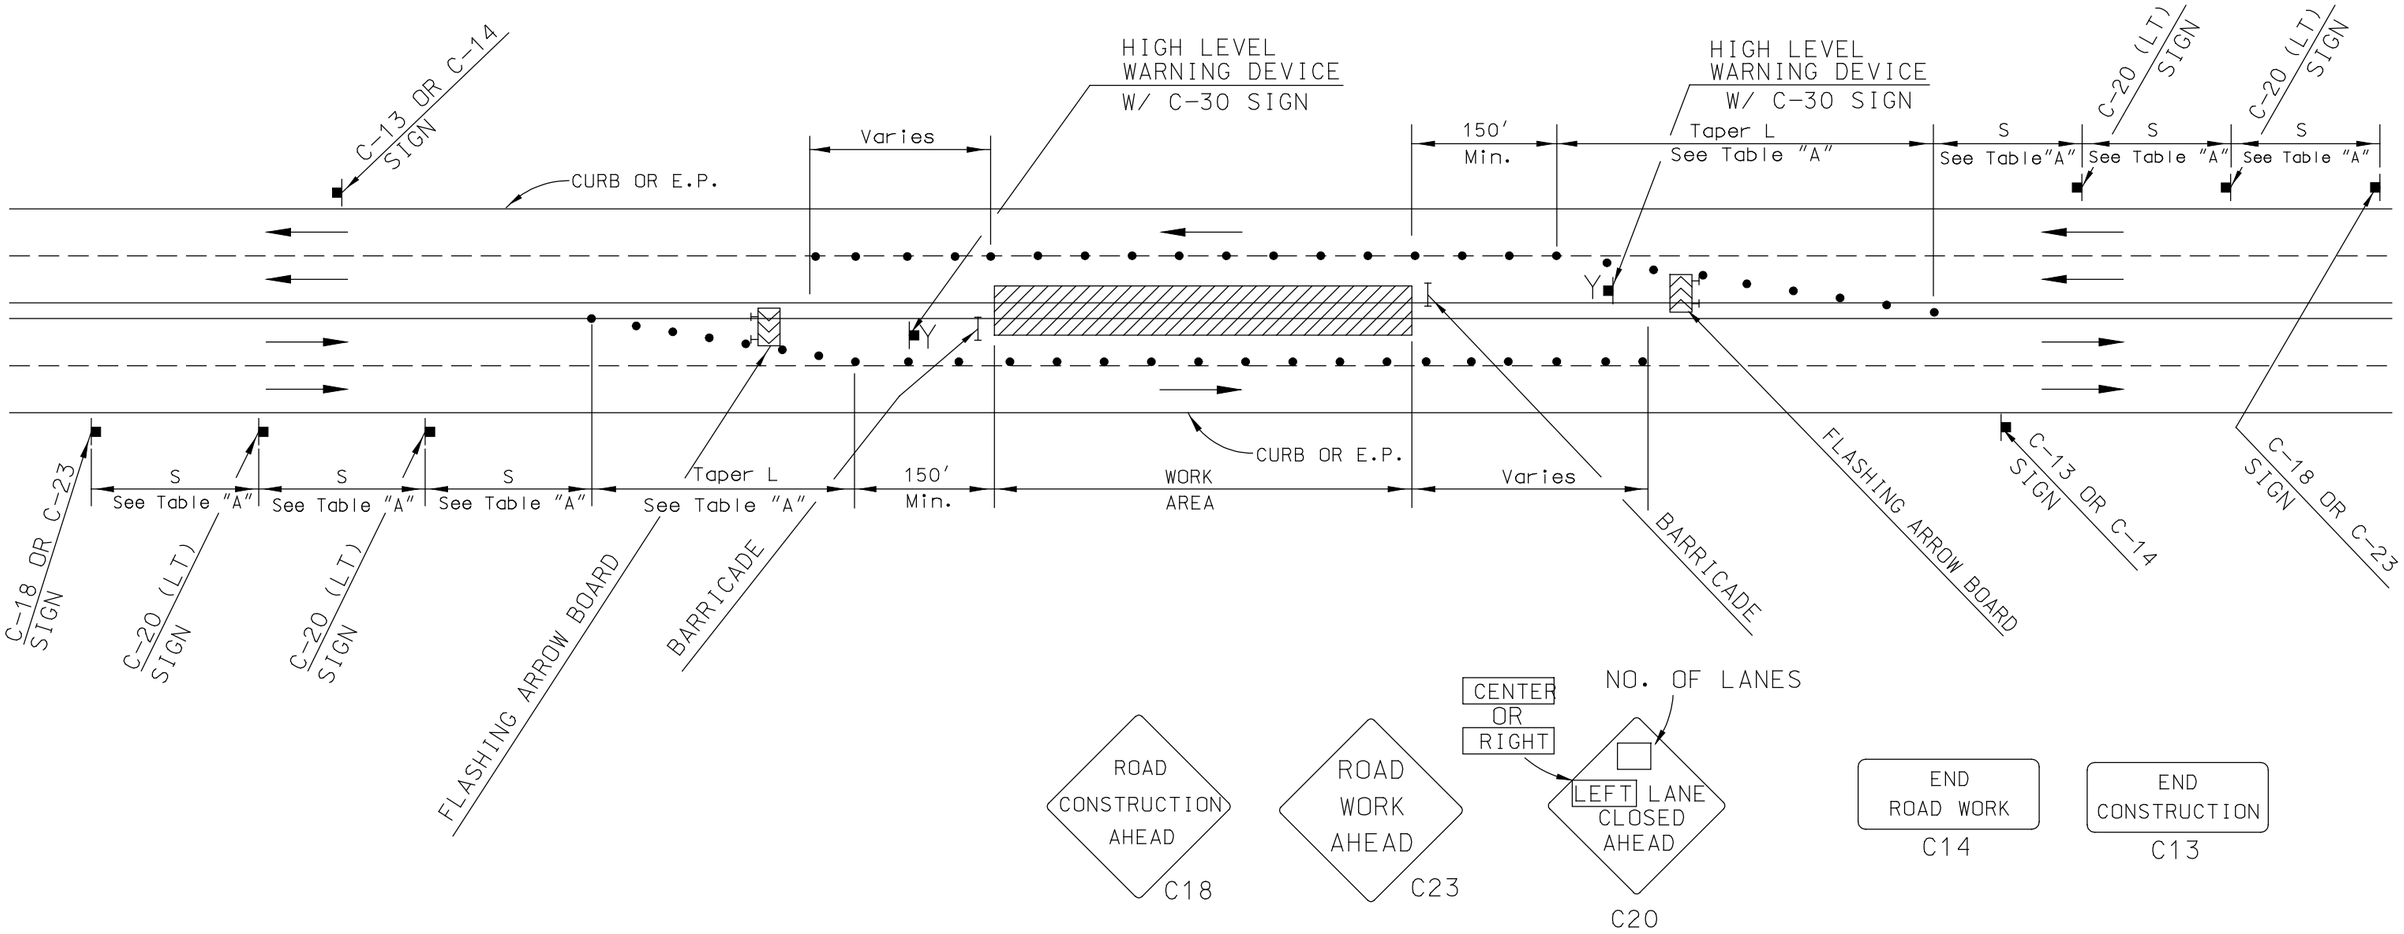

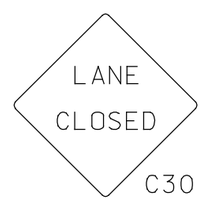

LEGEND

- • Traffic Cone or Delineator
- Sign
- Direction of Travel (Not a pavement marking)
- Flashing Arrow Board (Where Required)
- Y High Level Warning Device (Flagtree)
- Barricade (For Excavation Only)
- Flagger

SEE TABLE "A" FOR SIGN, CONE SPACING AND TAPER LENGTH

SPEED	APPROACH STREET	TAPER LENGTH	SIGN SPACING

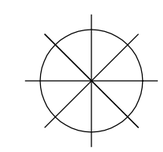

INDICATE NORTH WITH A "N" AND AN ARROW POINT

WORKSITE TRAFFIC CONTROL PLAN
WORK IN CENTER OF ROAD

DATE		SCALE
05/06/2003 Rev. MPL		NONE
05/27/2003 WRS		DRAWING NO. 13