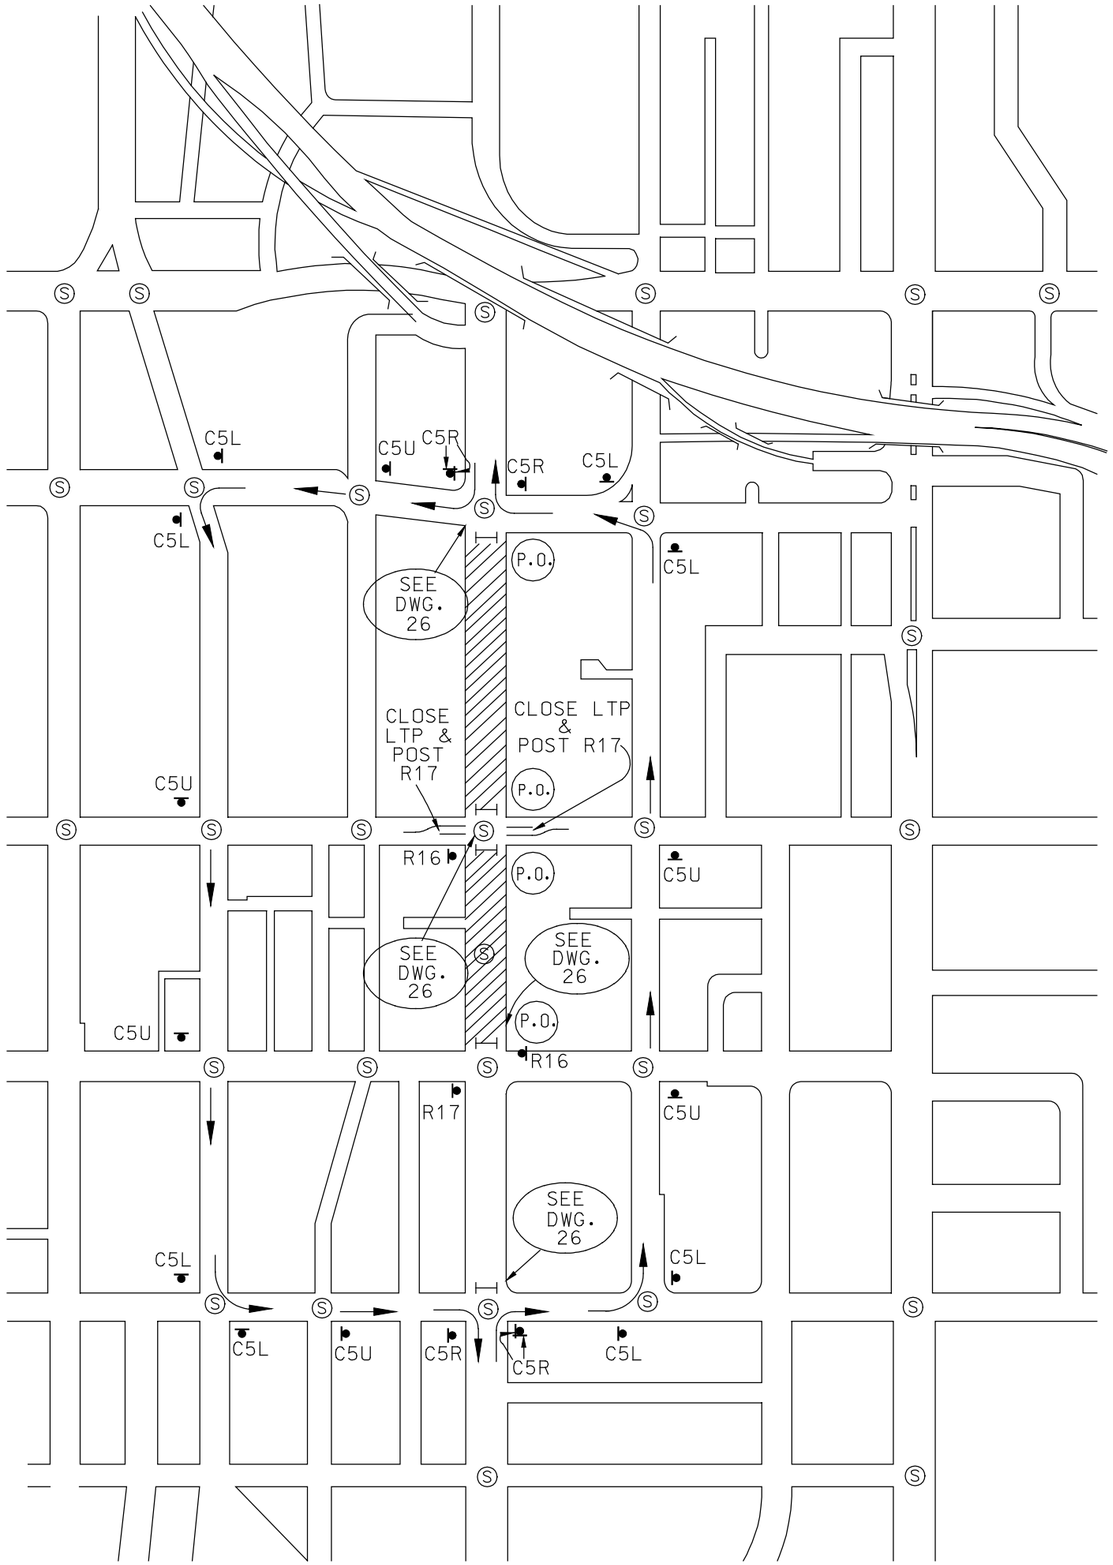

LEGEND

P.O. - POLICE OFFICER

C5 - DETOUR (L-LEFT, R-RIGHT, U-UP)

- DIRECTION OF DETOUR

Ⓢ - TRAFFIC SIGNAL

LTP - LEFT TURN POCKET

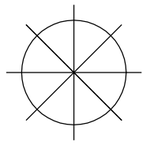

INDICATE NORTH WITH A "N"
AND AN ARROW POINT

REF: WTCP-23/23

WORKSITE TRAFFIC CONTROL PLAN
SAMPLE TRAFFIC CIRCULATION PLAN

DATE		SCALE
05/28/2003 Rev. MPL		NONE
06/04/2003 WRS		DRAWING NO. 36