Snell - Typical

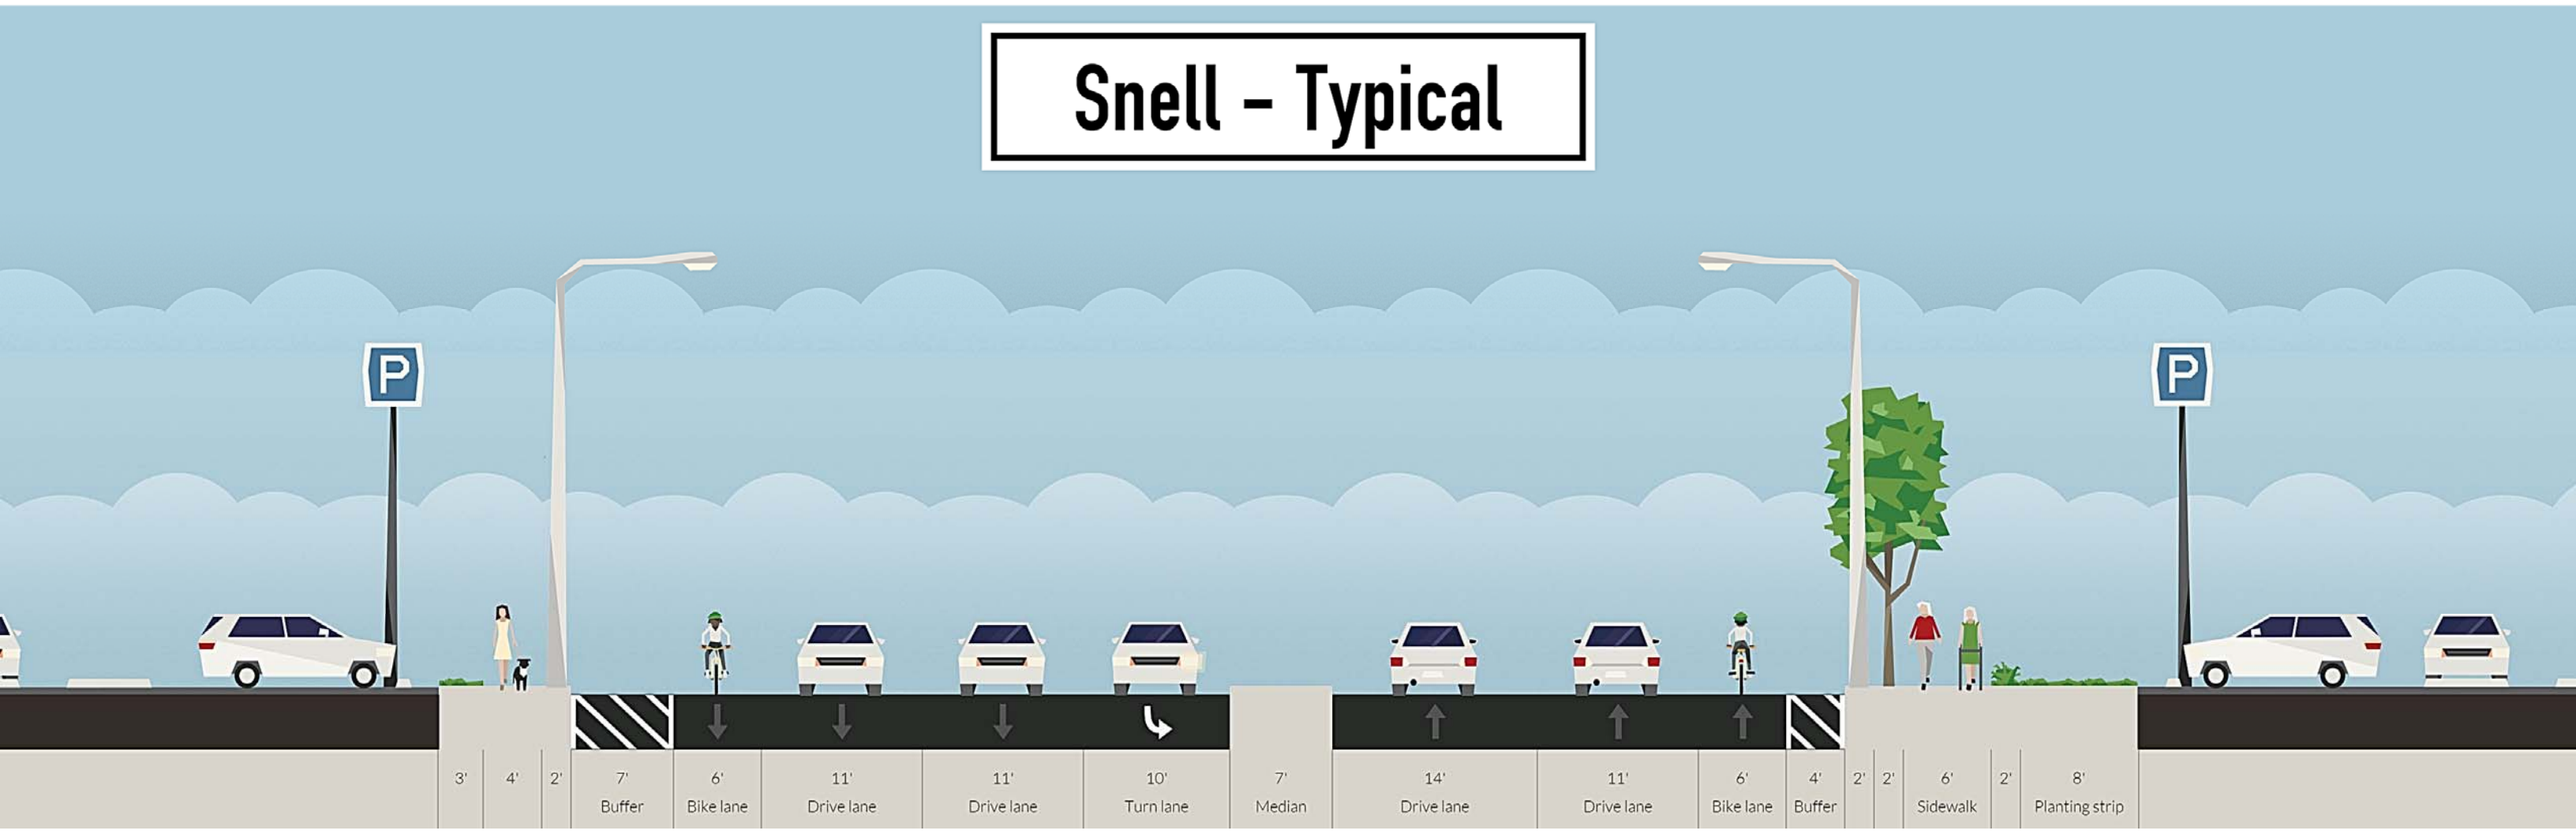

Snell - Option 1

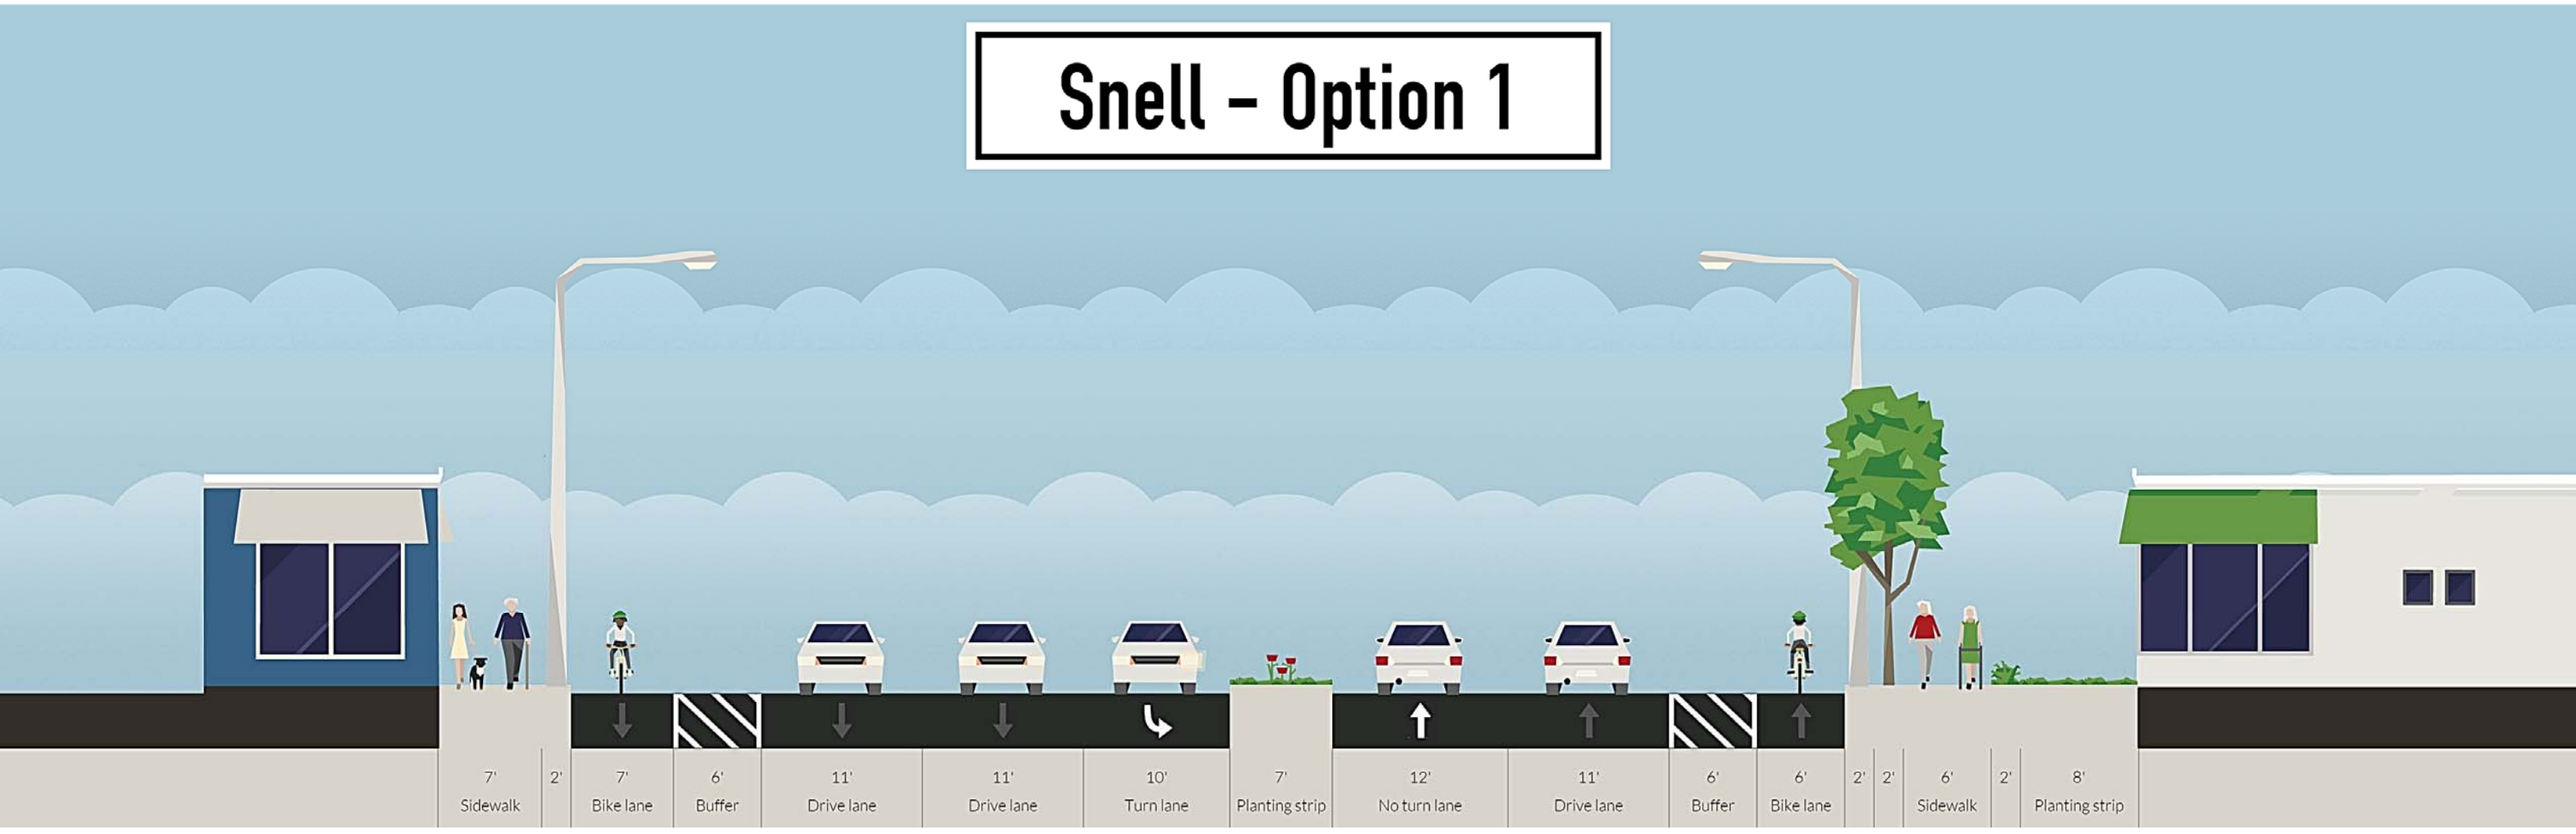

Snell - Option 2

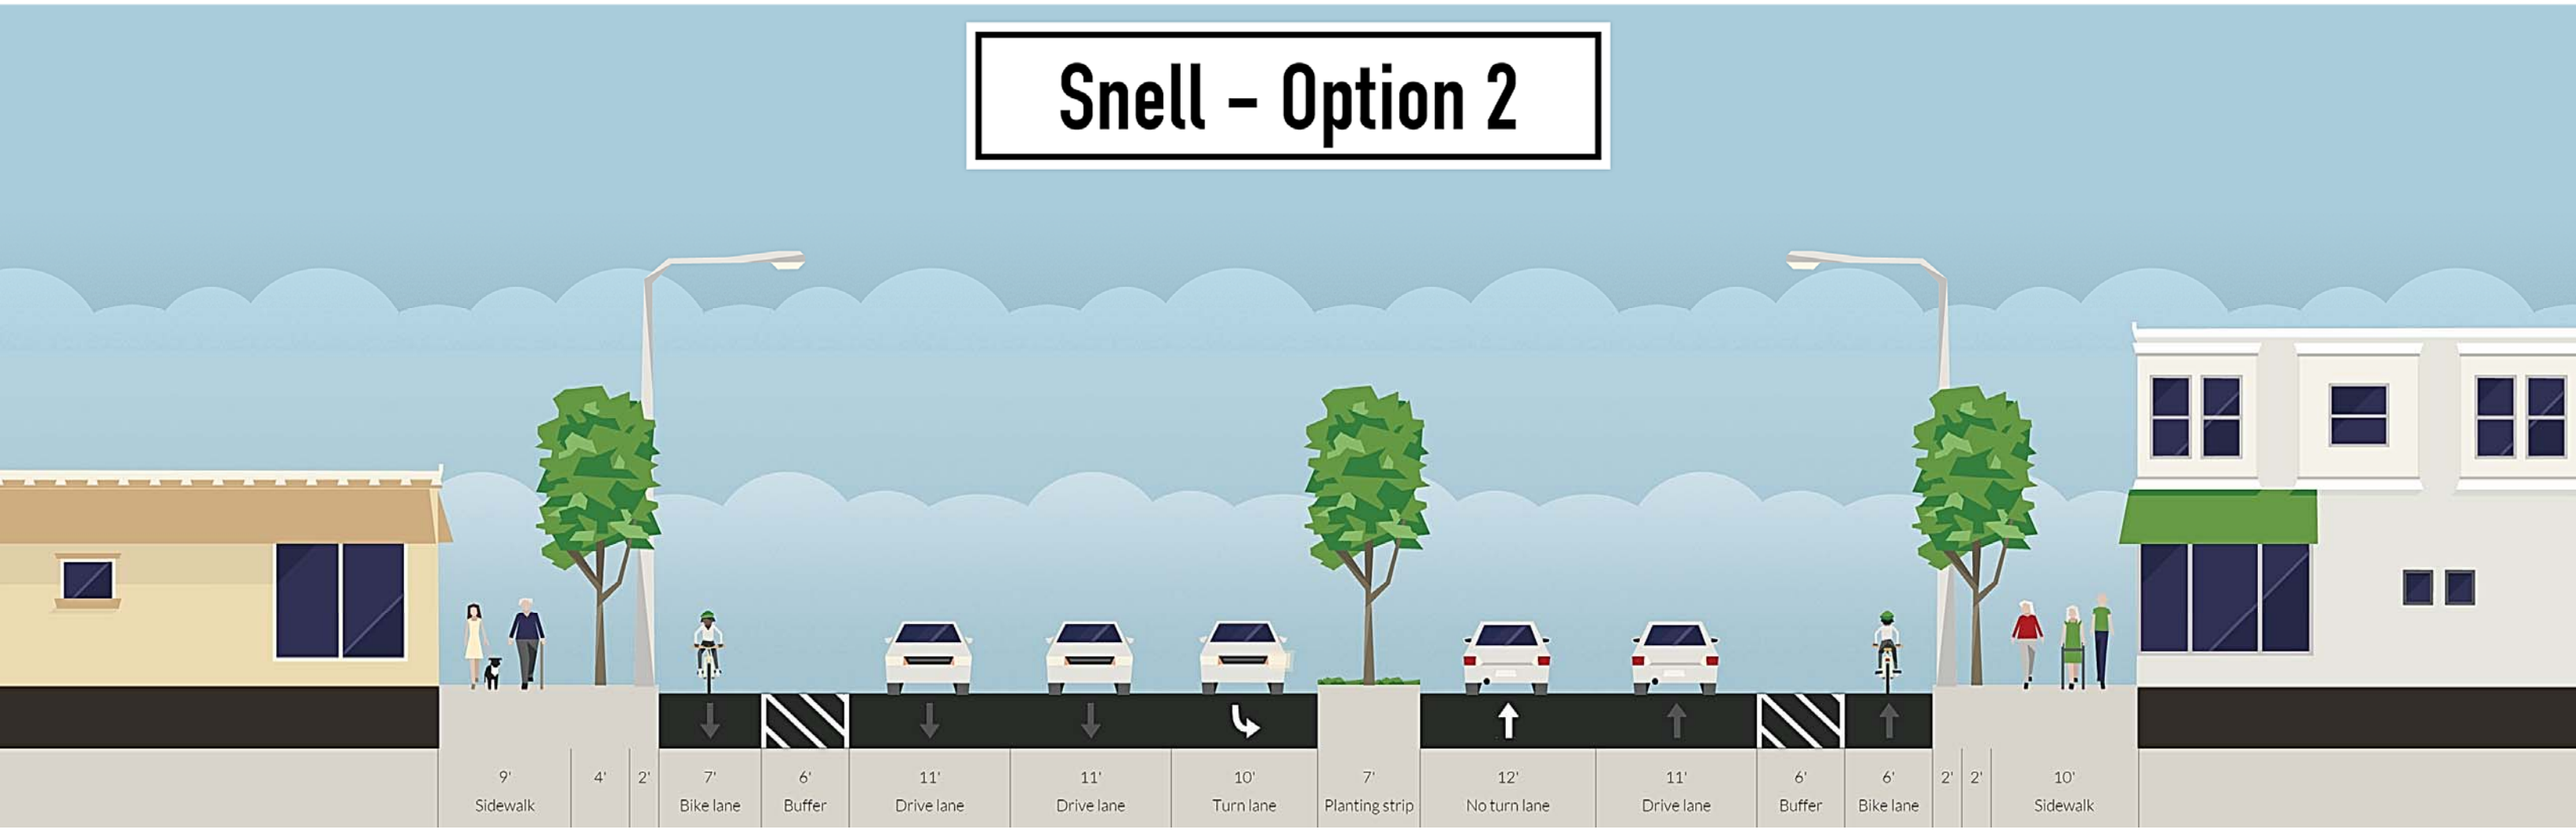

Snell - Option 3

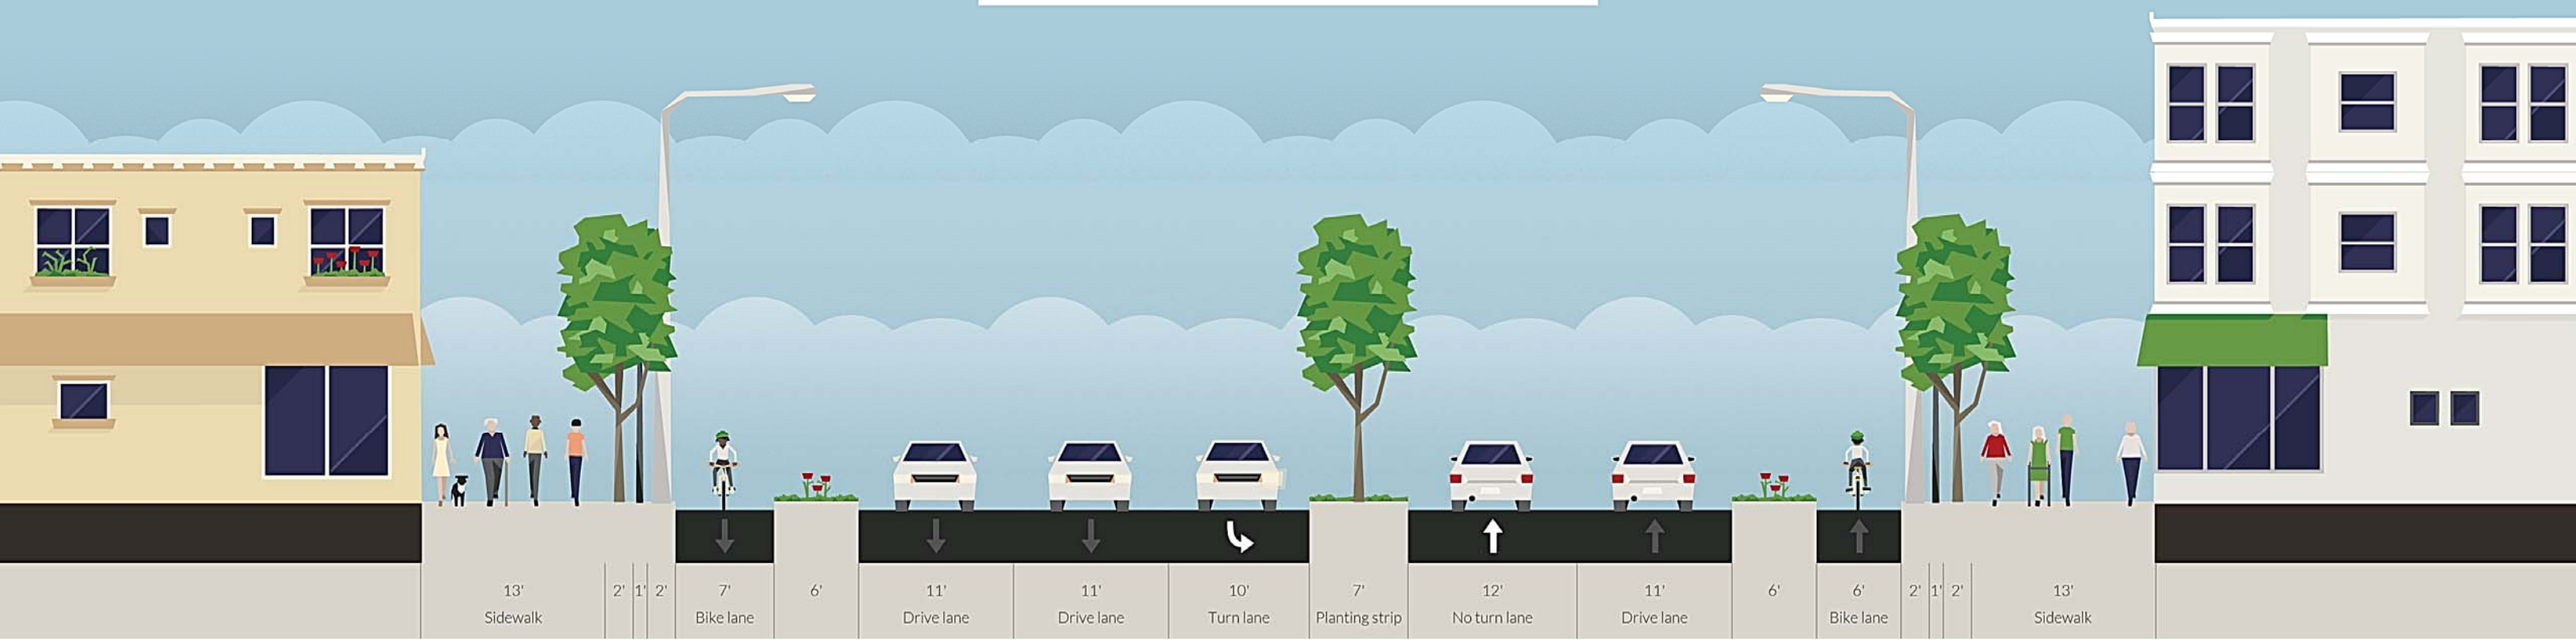

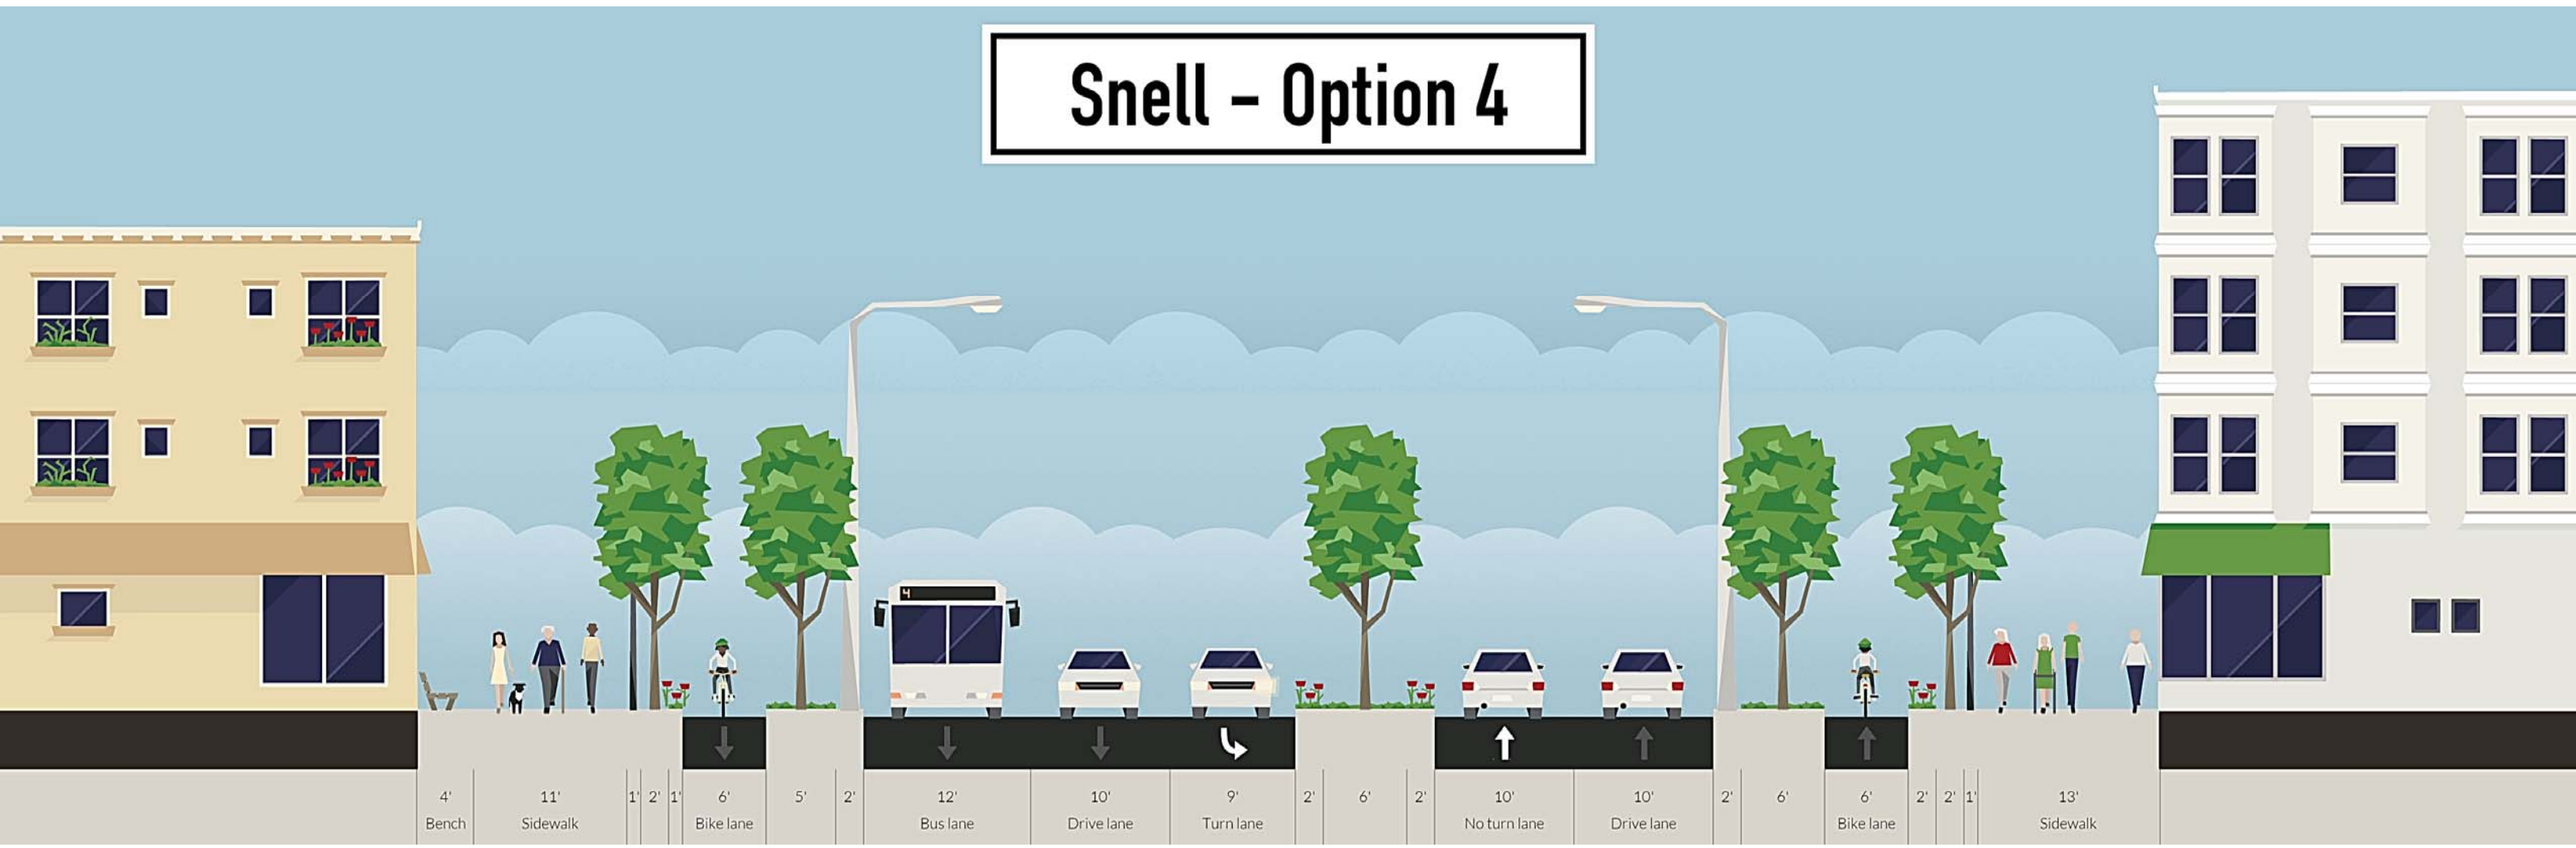
Snell - Option 4
4'
Bench
11'
Sidewalk
1'
2'
1'
6'
Bike lane
5'
2'
12'
Bus lane
10'
Drive lane
9'
Turn lane
2'
6'
2'
10'
No turn lane
10'
Drive lane
2'
6'
6'
Bike lane
2'
2'
1'
13'
Sidewalk