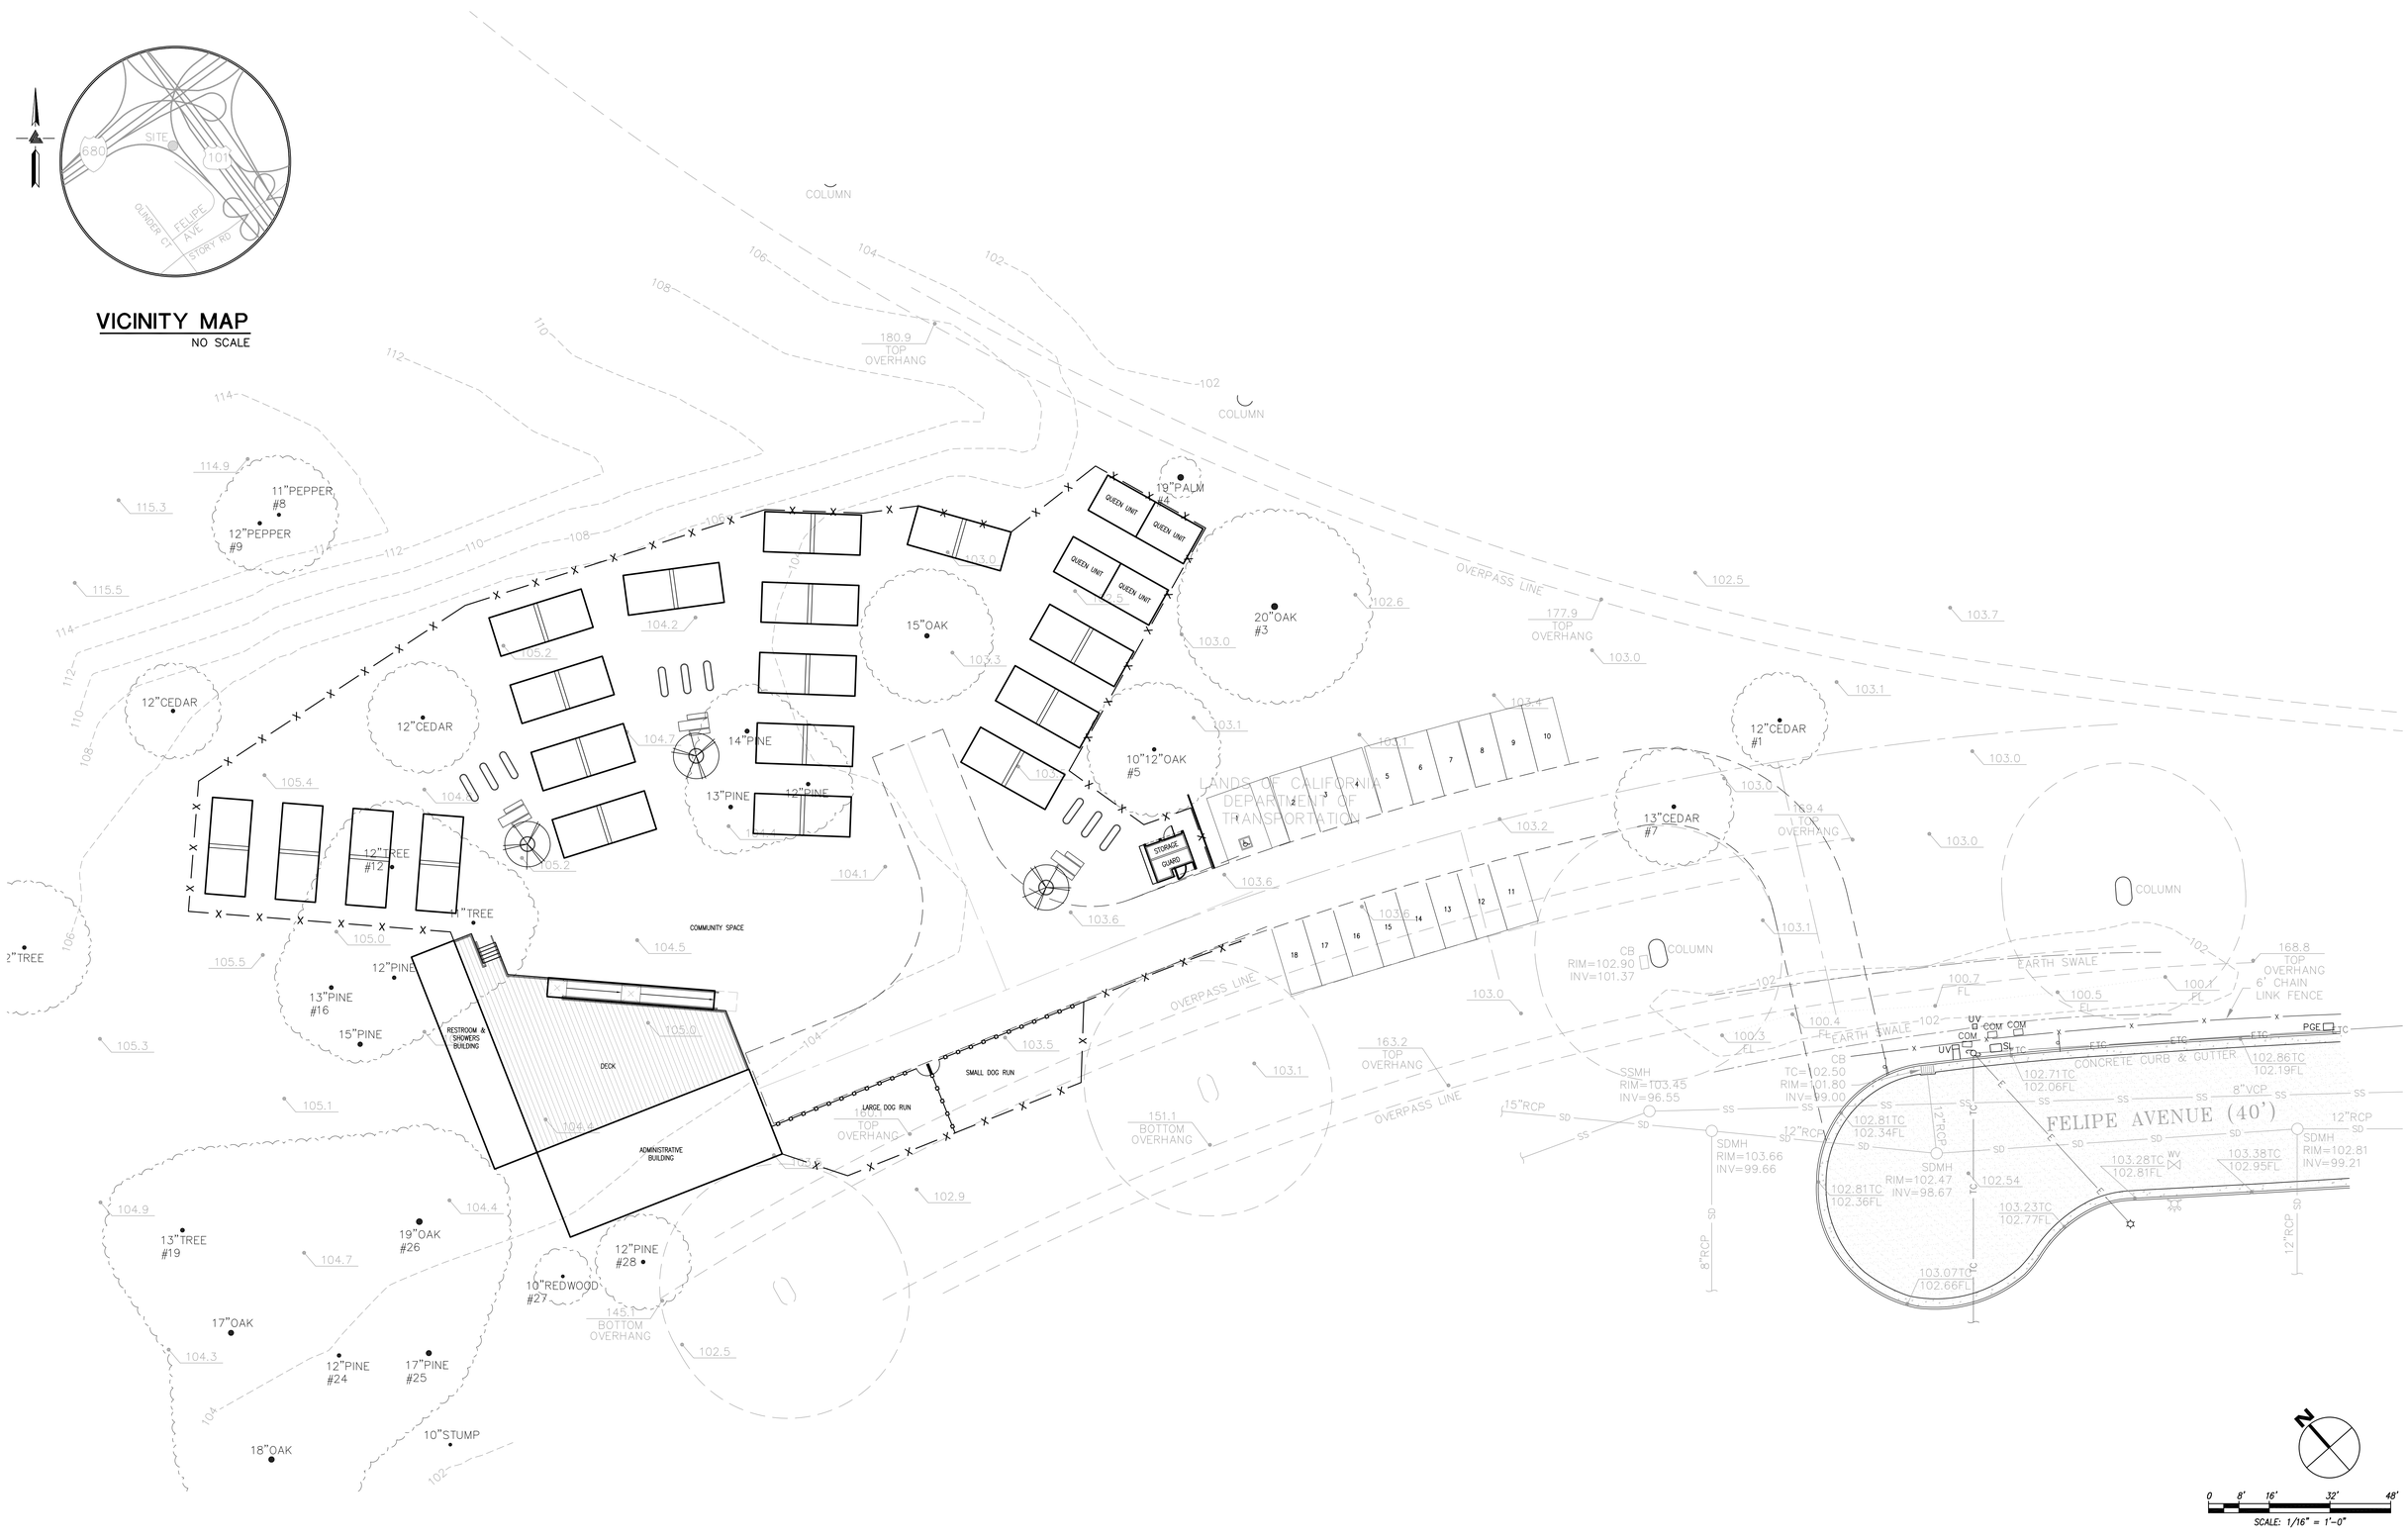

JETT
LANDSCAPE ARCHITECTURE + DESIGN
CRLA #3335 · 2 Theatre Square #218 · Orinda CA · 94563
925.254.5422 · www.jett.land

HABITAT FOR HUMANITY - TINY HOMES, CAL TRANS SITE, SAN JOSE

Date: 11.20.18

CONCEPTUAL SITE PLAN
OPTION 3